

ARCHITECTURE | INTERIOR DESIGN | CONSTRUCTION

OUR PROFILE

PERSONAL HOUSE

Mini House - Bapak Syarif




IHF HOME DESIGN

0851-7411-6096

Ruko Snapy, Lt. 2, Jl. Raya
Kota Wisata, Ruko Madison
Square Blok SHCI No, 28,
Kabupaten Bogor, Jawa
Barat 16968




WWW.IFHOMEDESIGN.COM

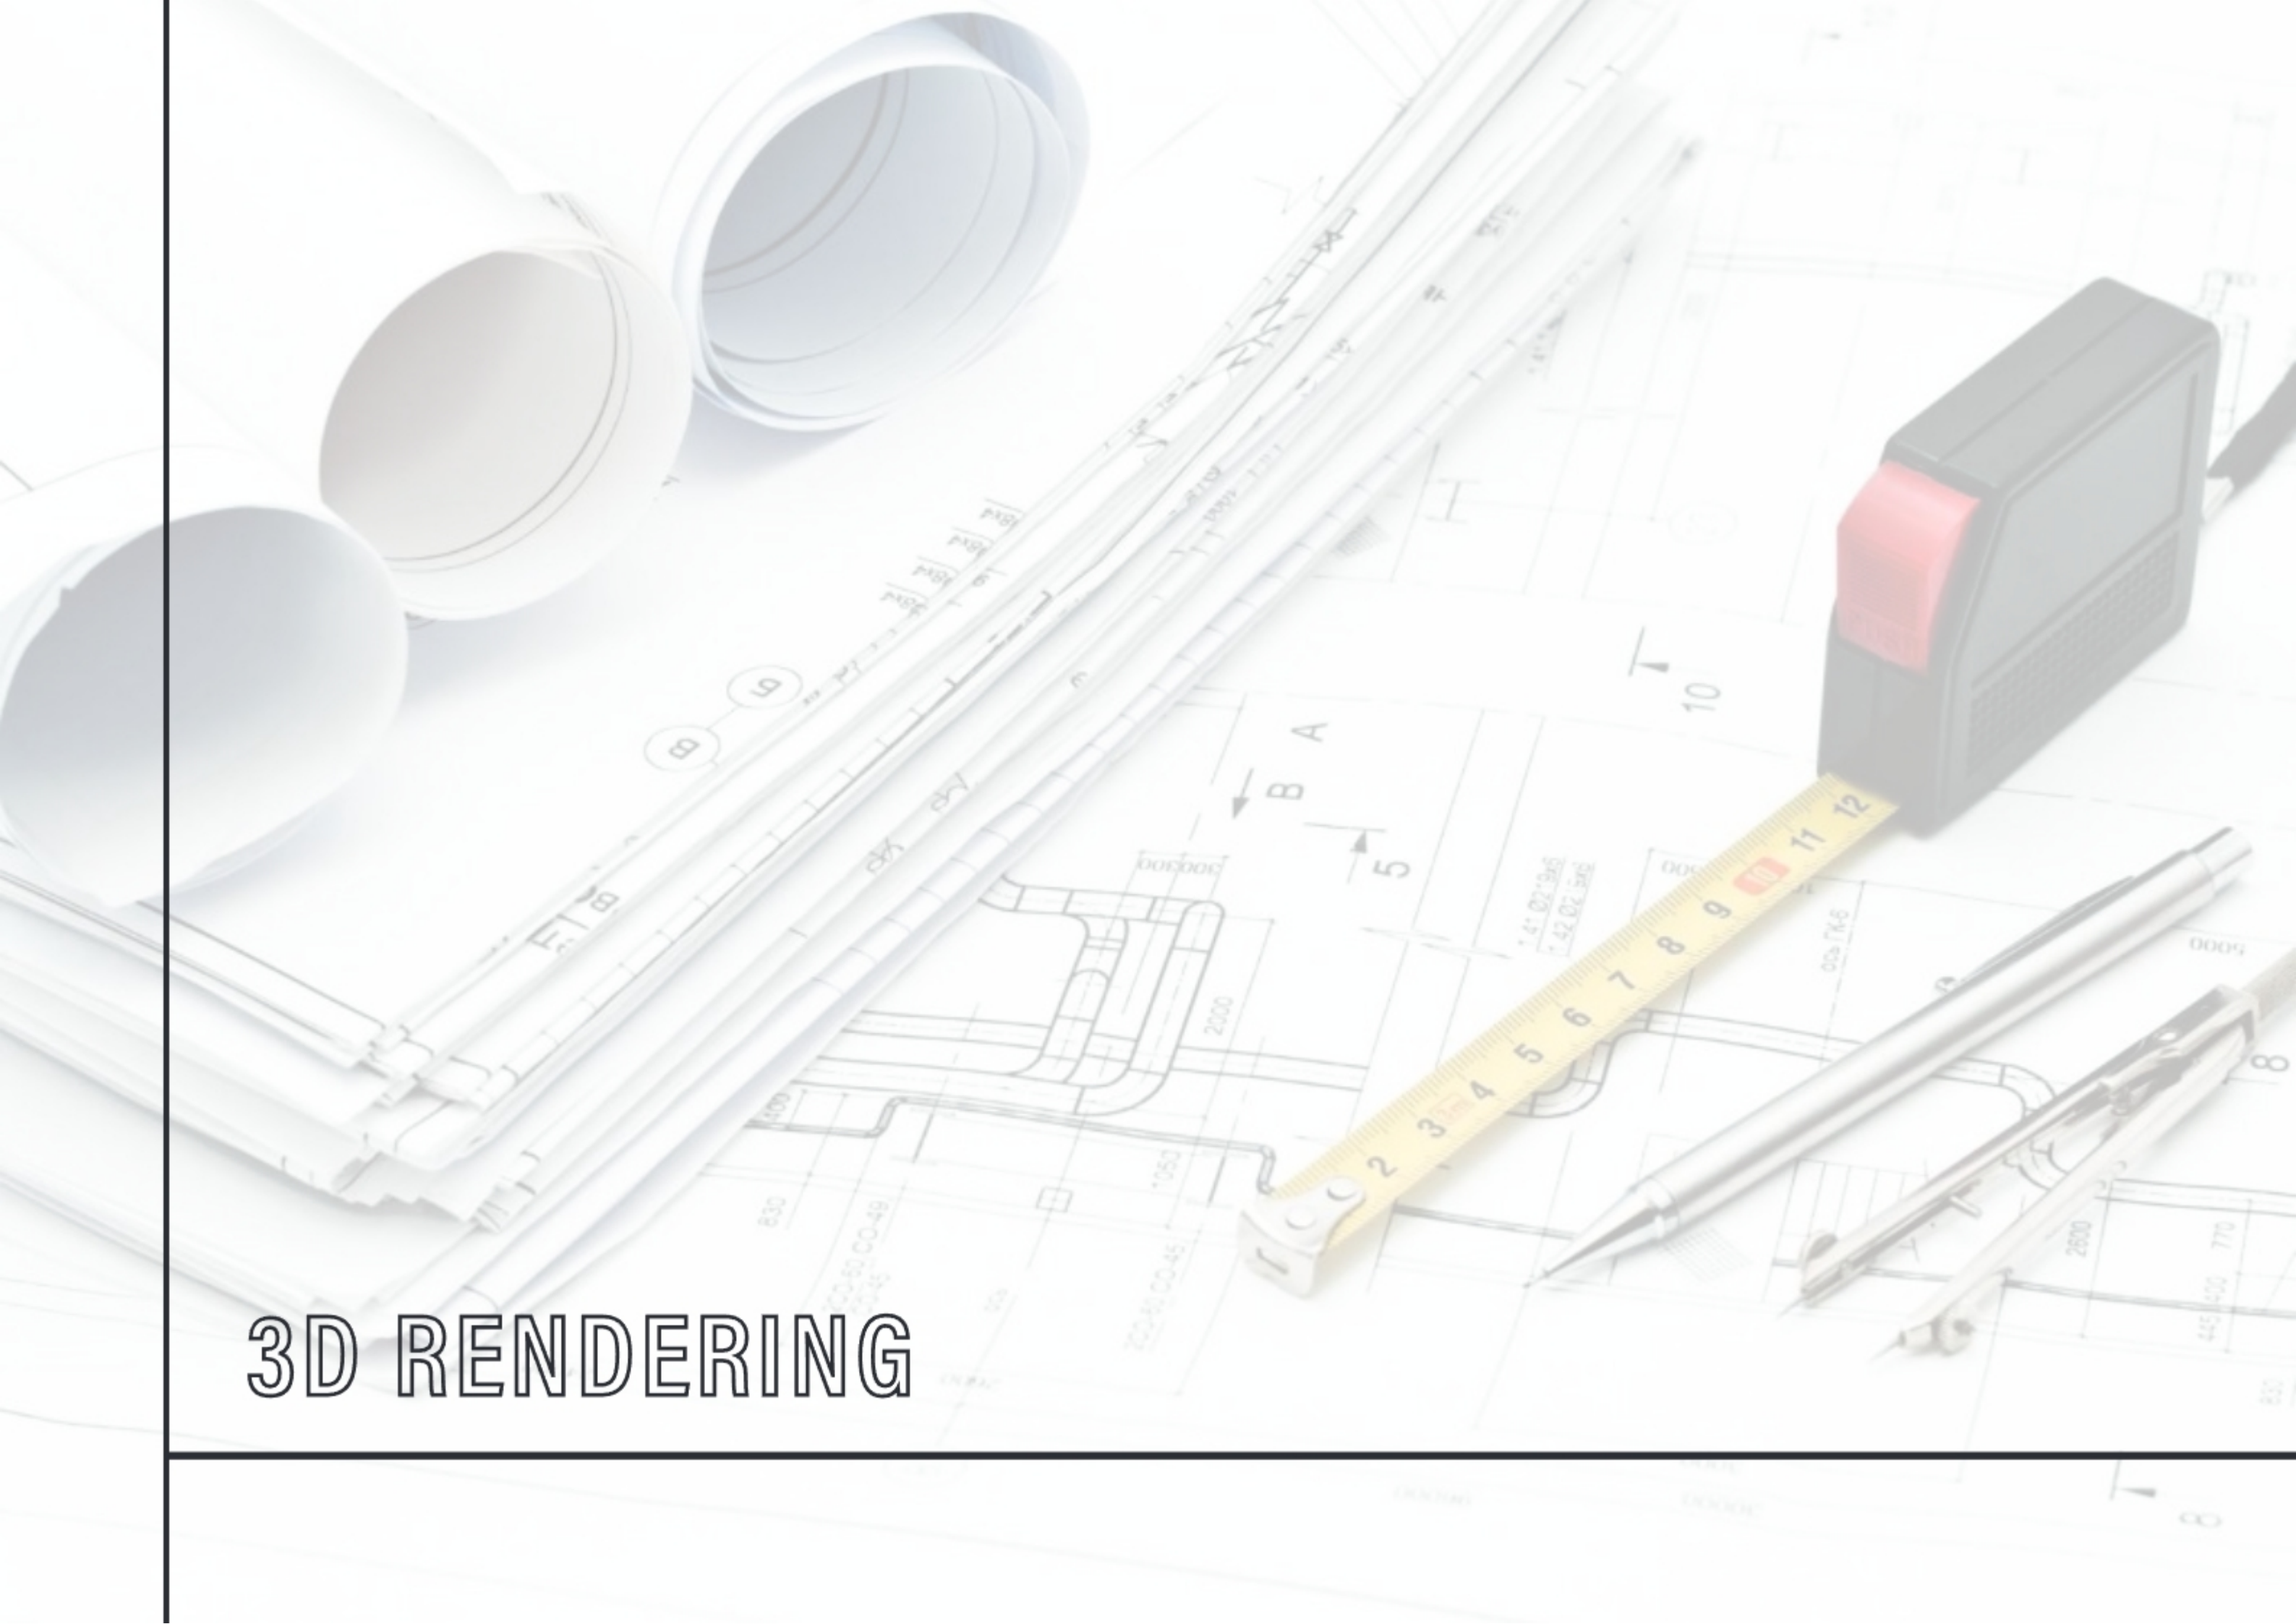


3D RENDERING

3D RENDERING - FACADE

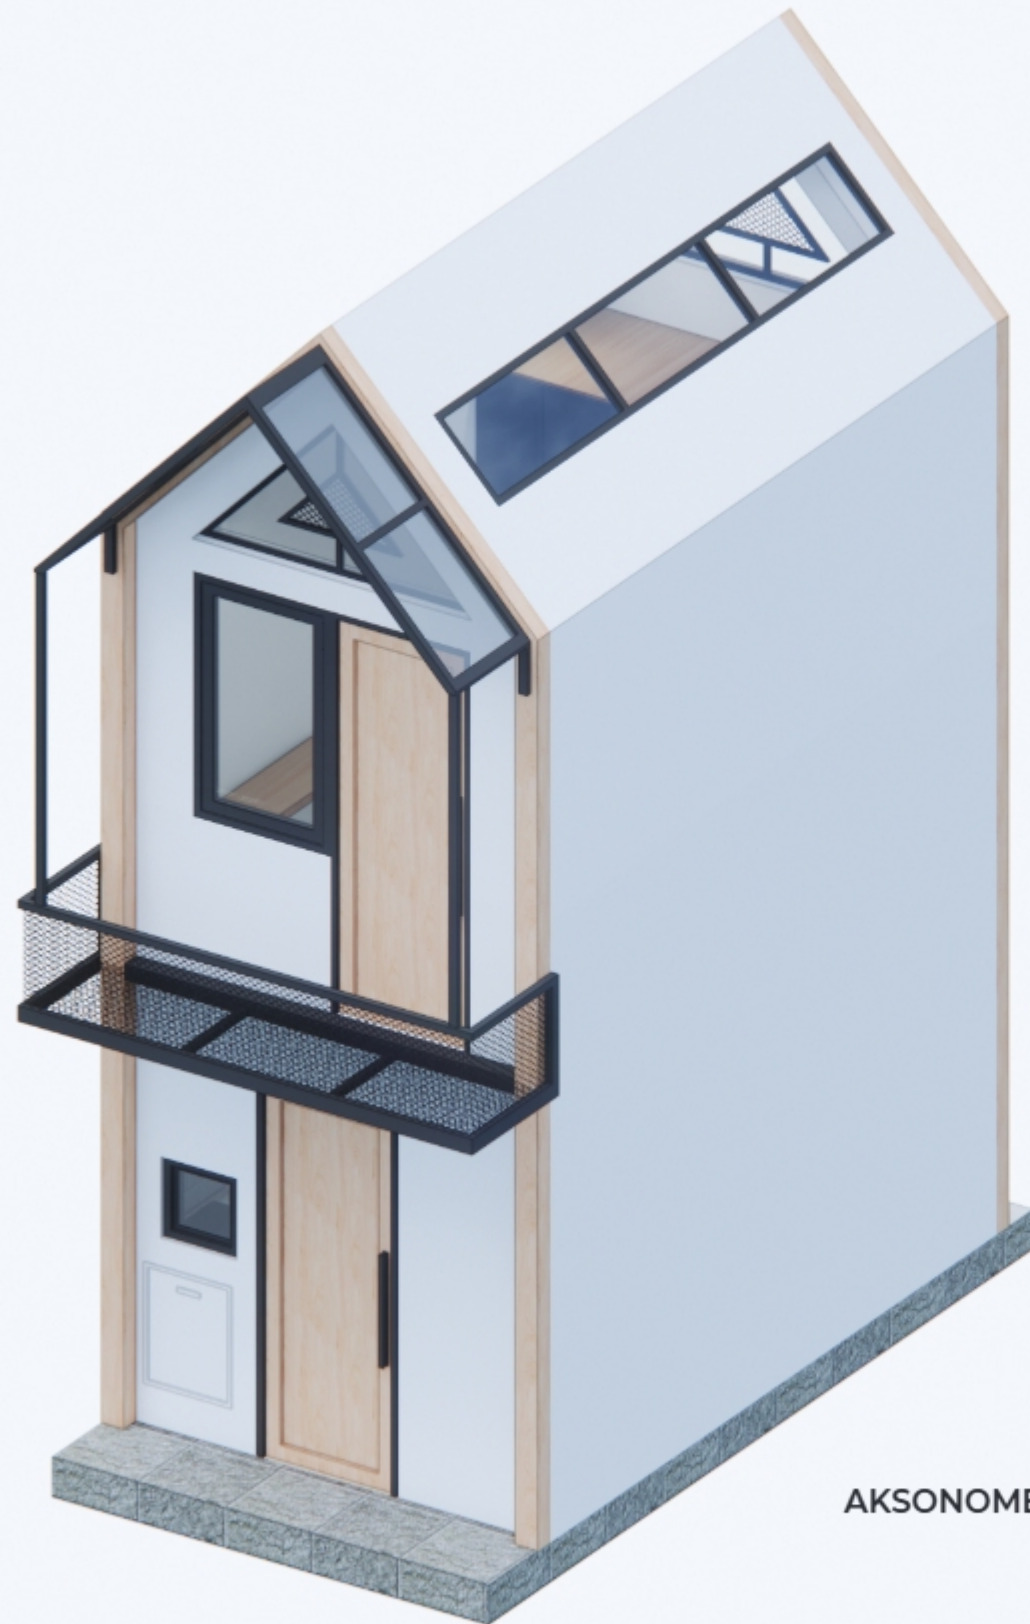

AKSONOMETRI

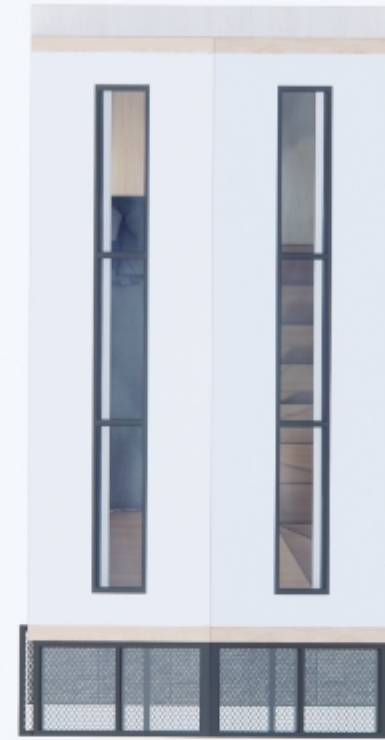

TAMPAK ATAS



TAMPAK DEPAN





PERSFEKTIF KIRI



PERSFEKTIF KANAN

3D DESIGN - EKSTERIOR

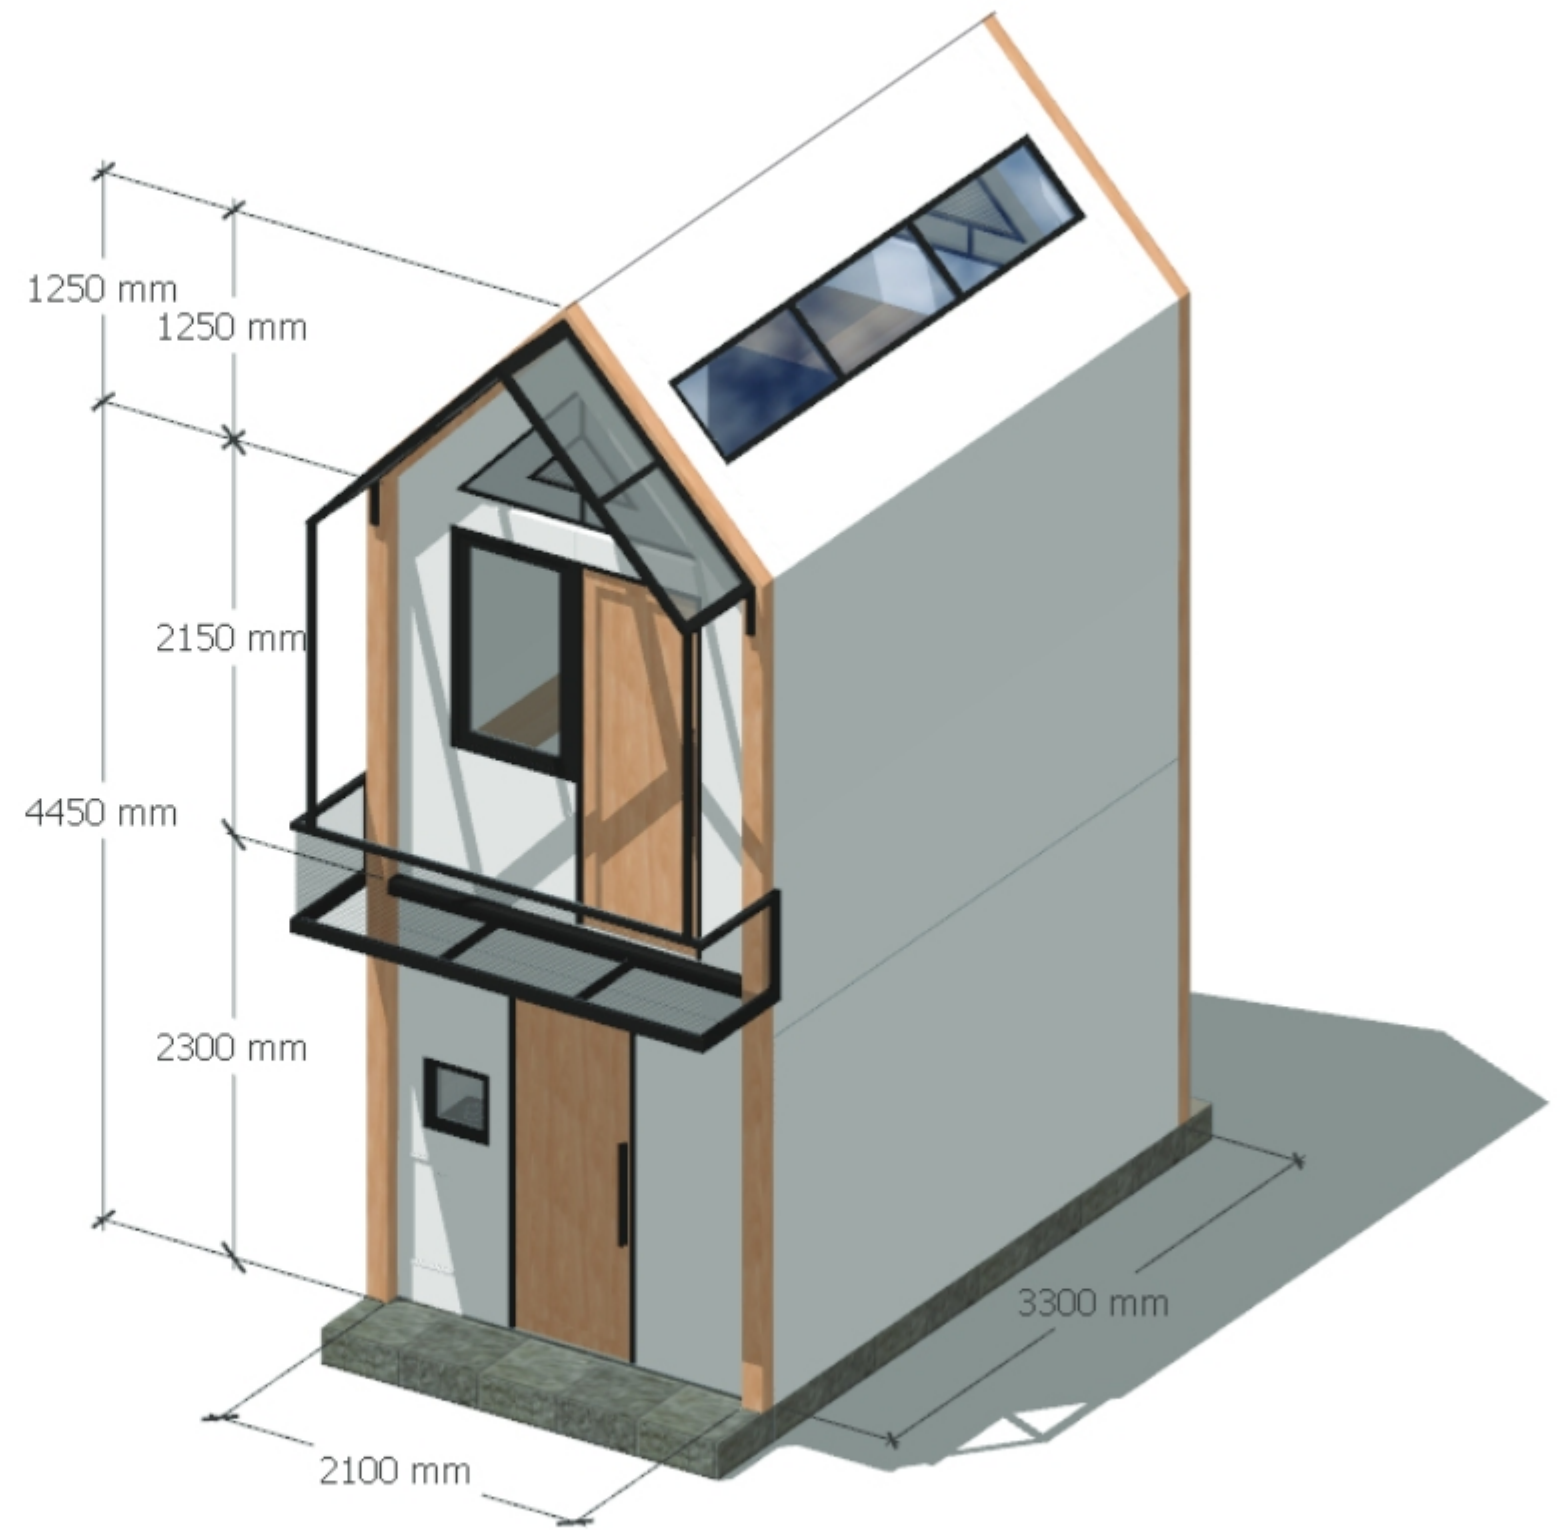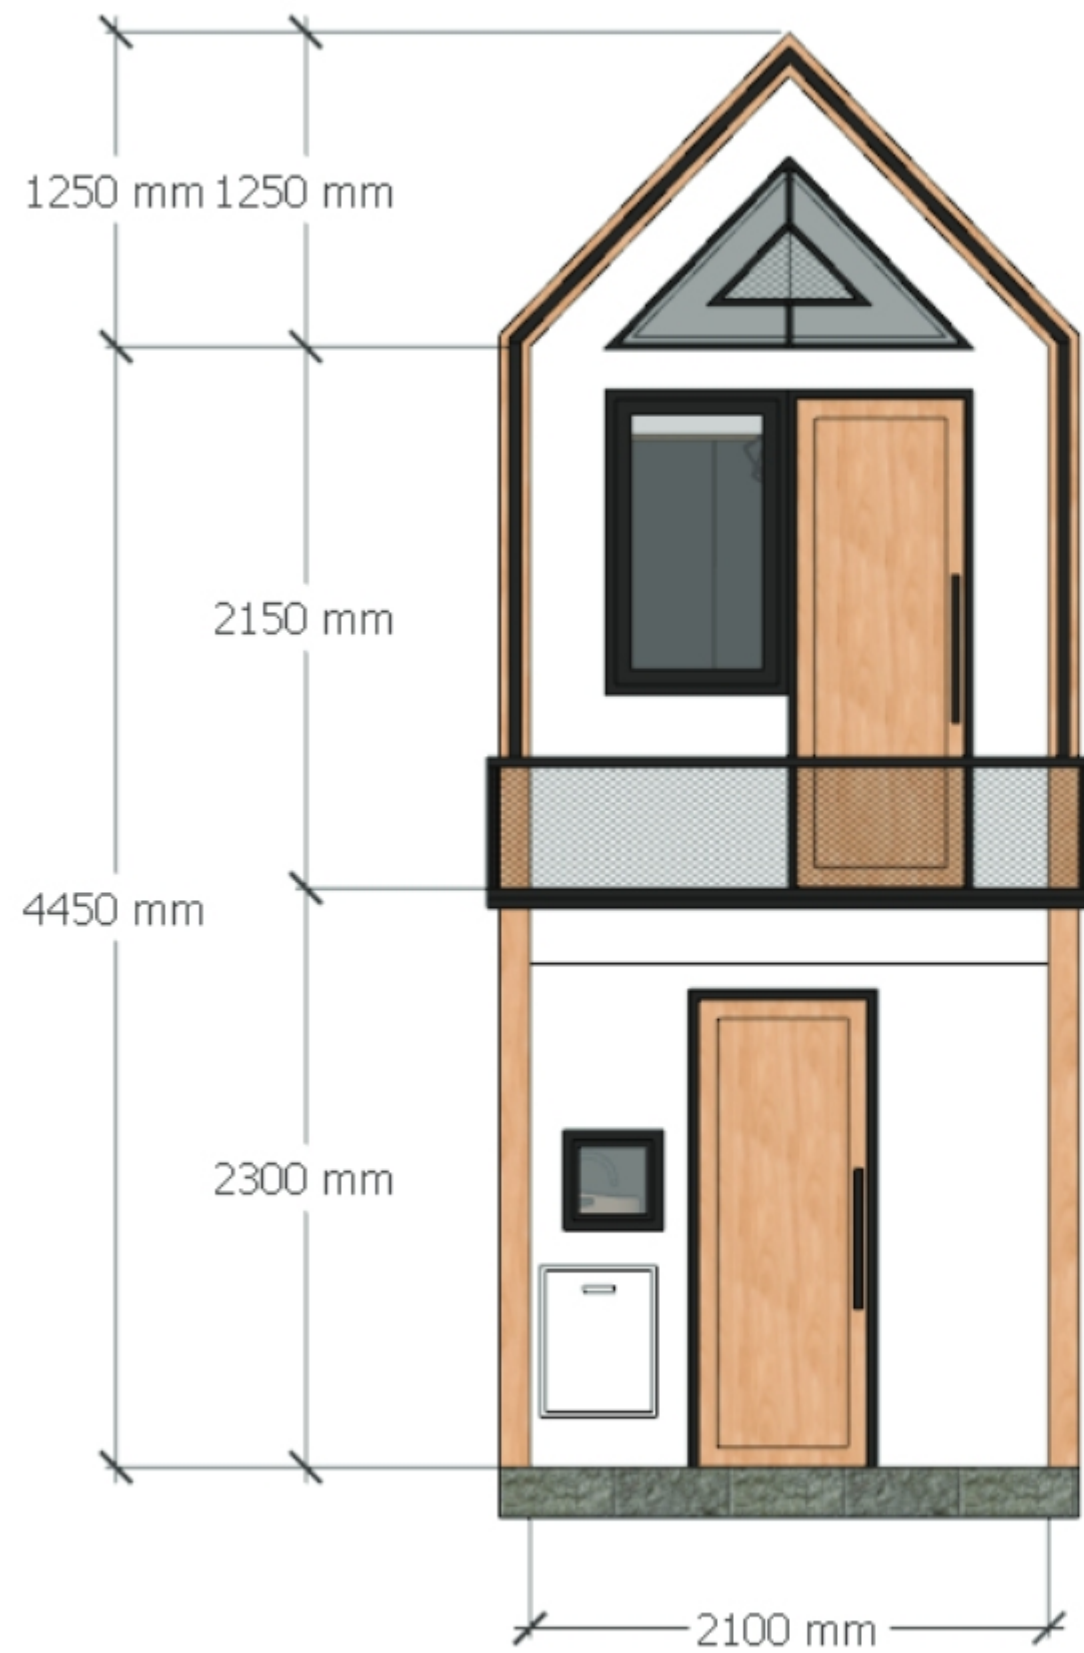

3D RENDERING - Interior

Lantai Dasar



IHF HOME DESIGN

3D RENDERING - Interior


Lantai Dasar



IHF HOME DESIGN

3D RENDERING - Interior

Lantai Dasar

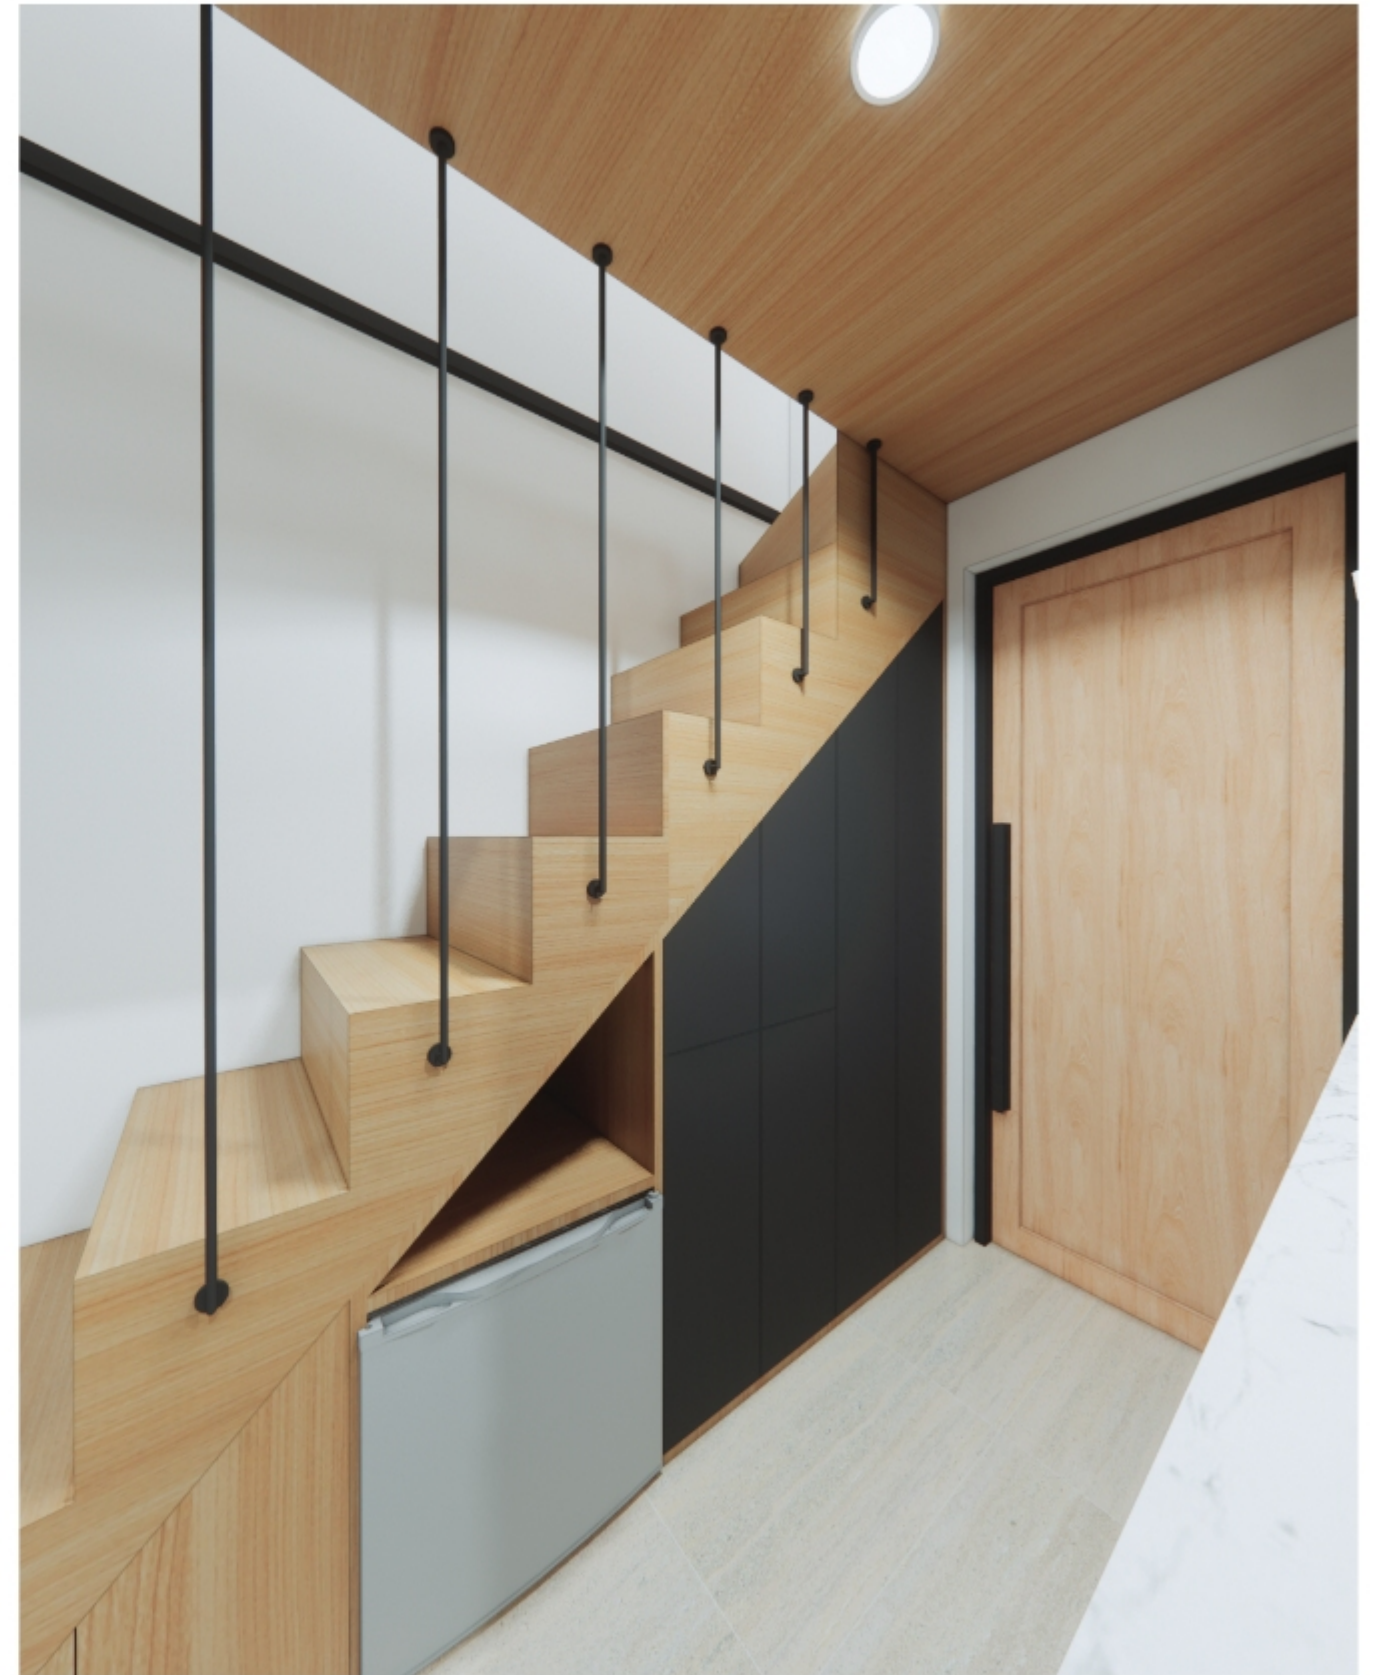




3D RENDERING - Interior

Lantai Mezzanine




3D RENDERING - Interior

Lantai Mezzanine

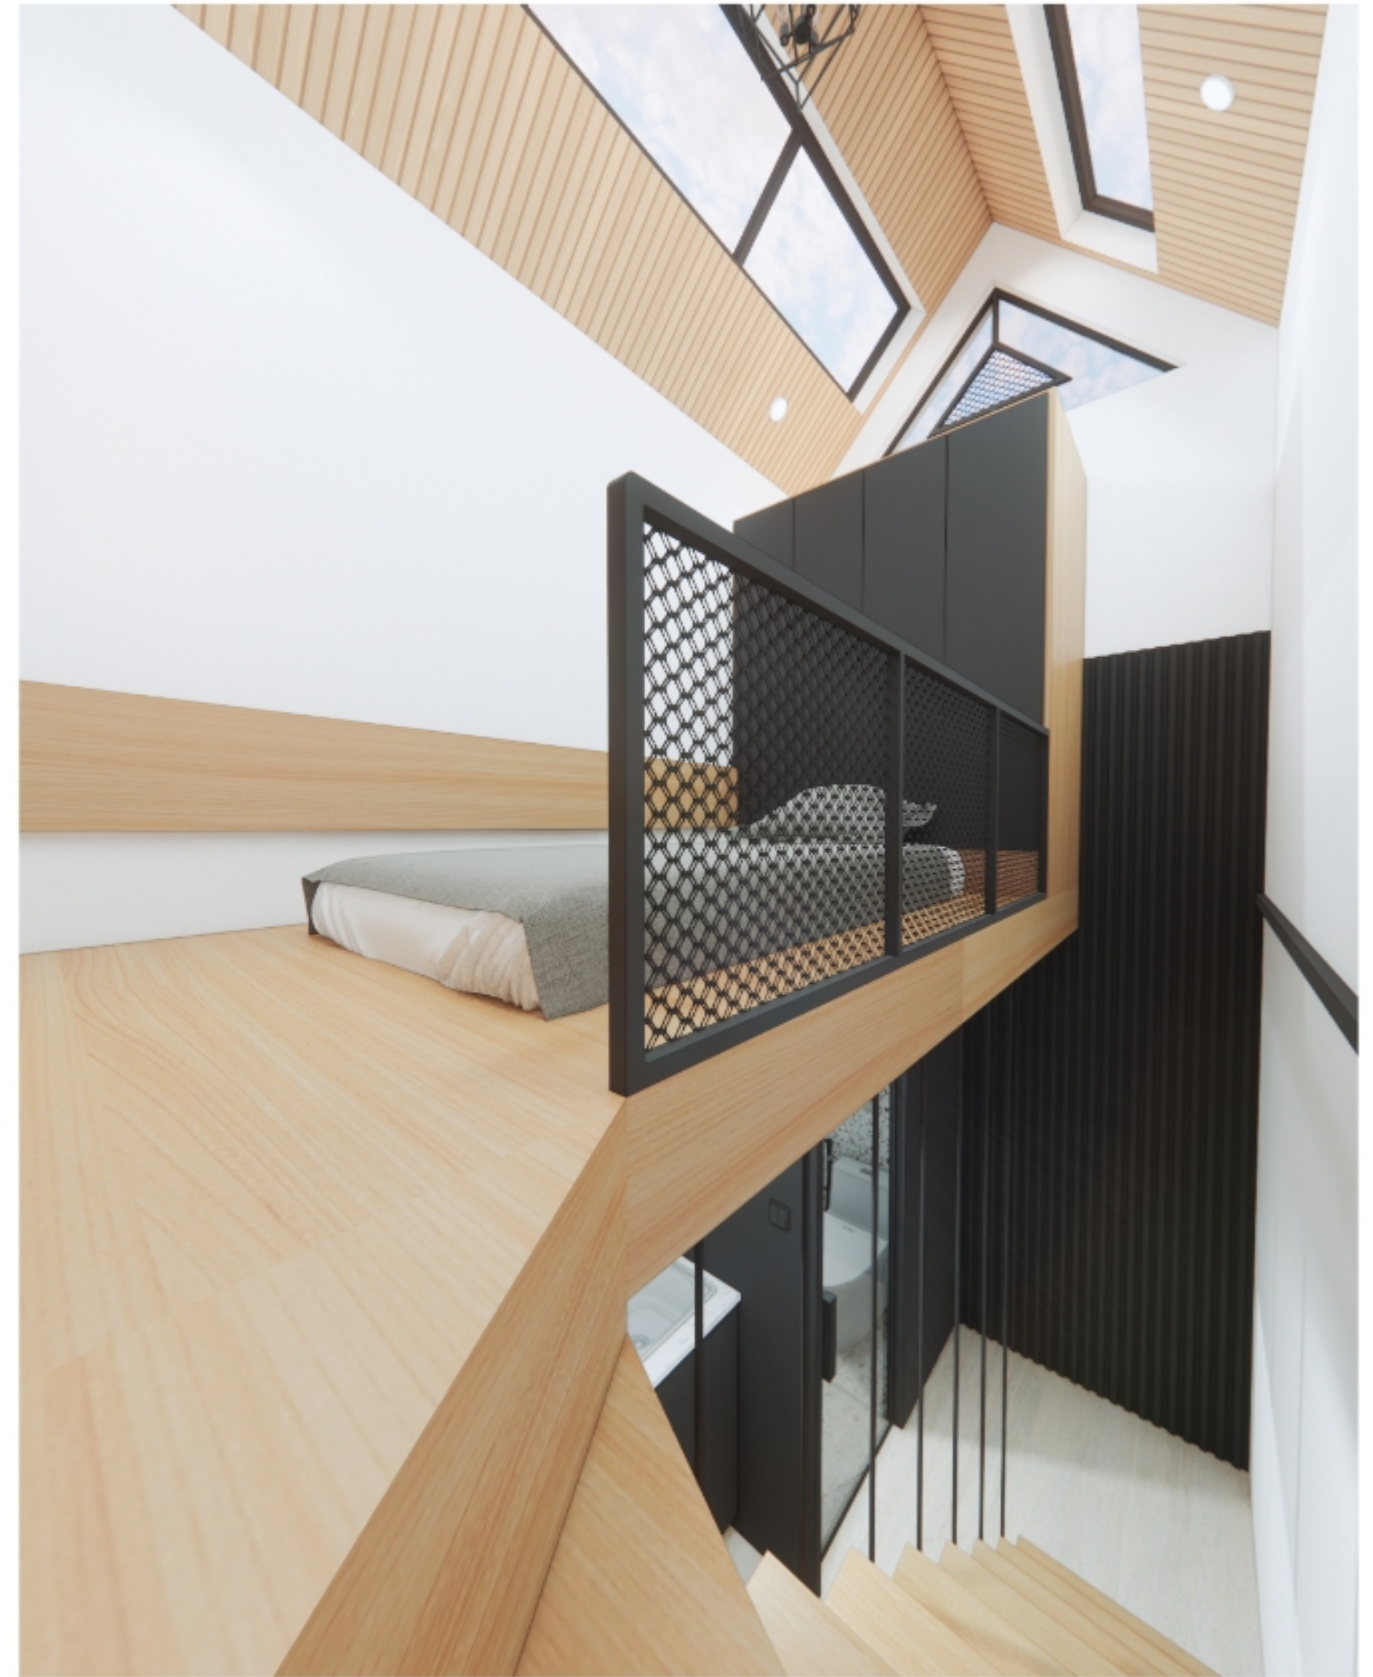

IHF HOME DESIGN




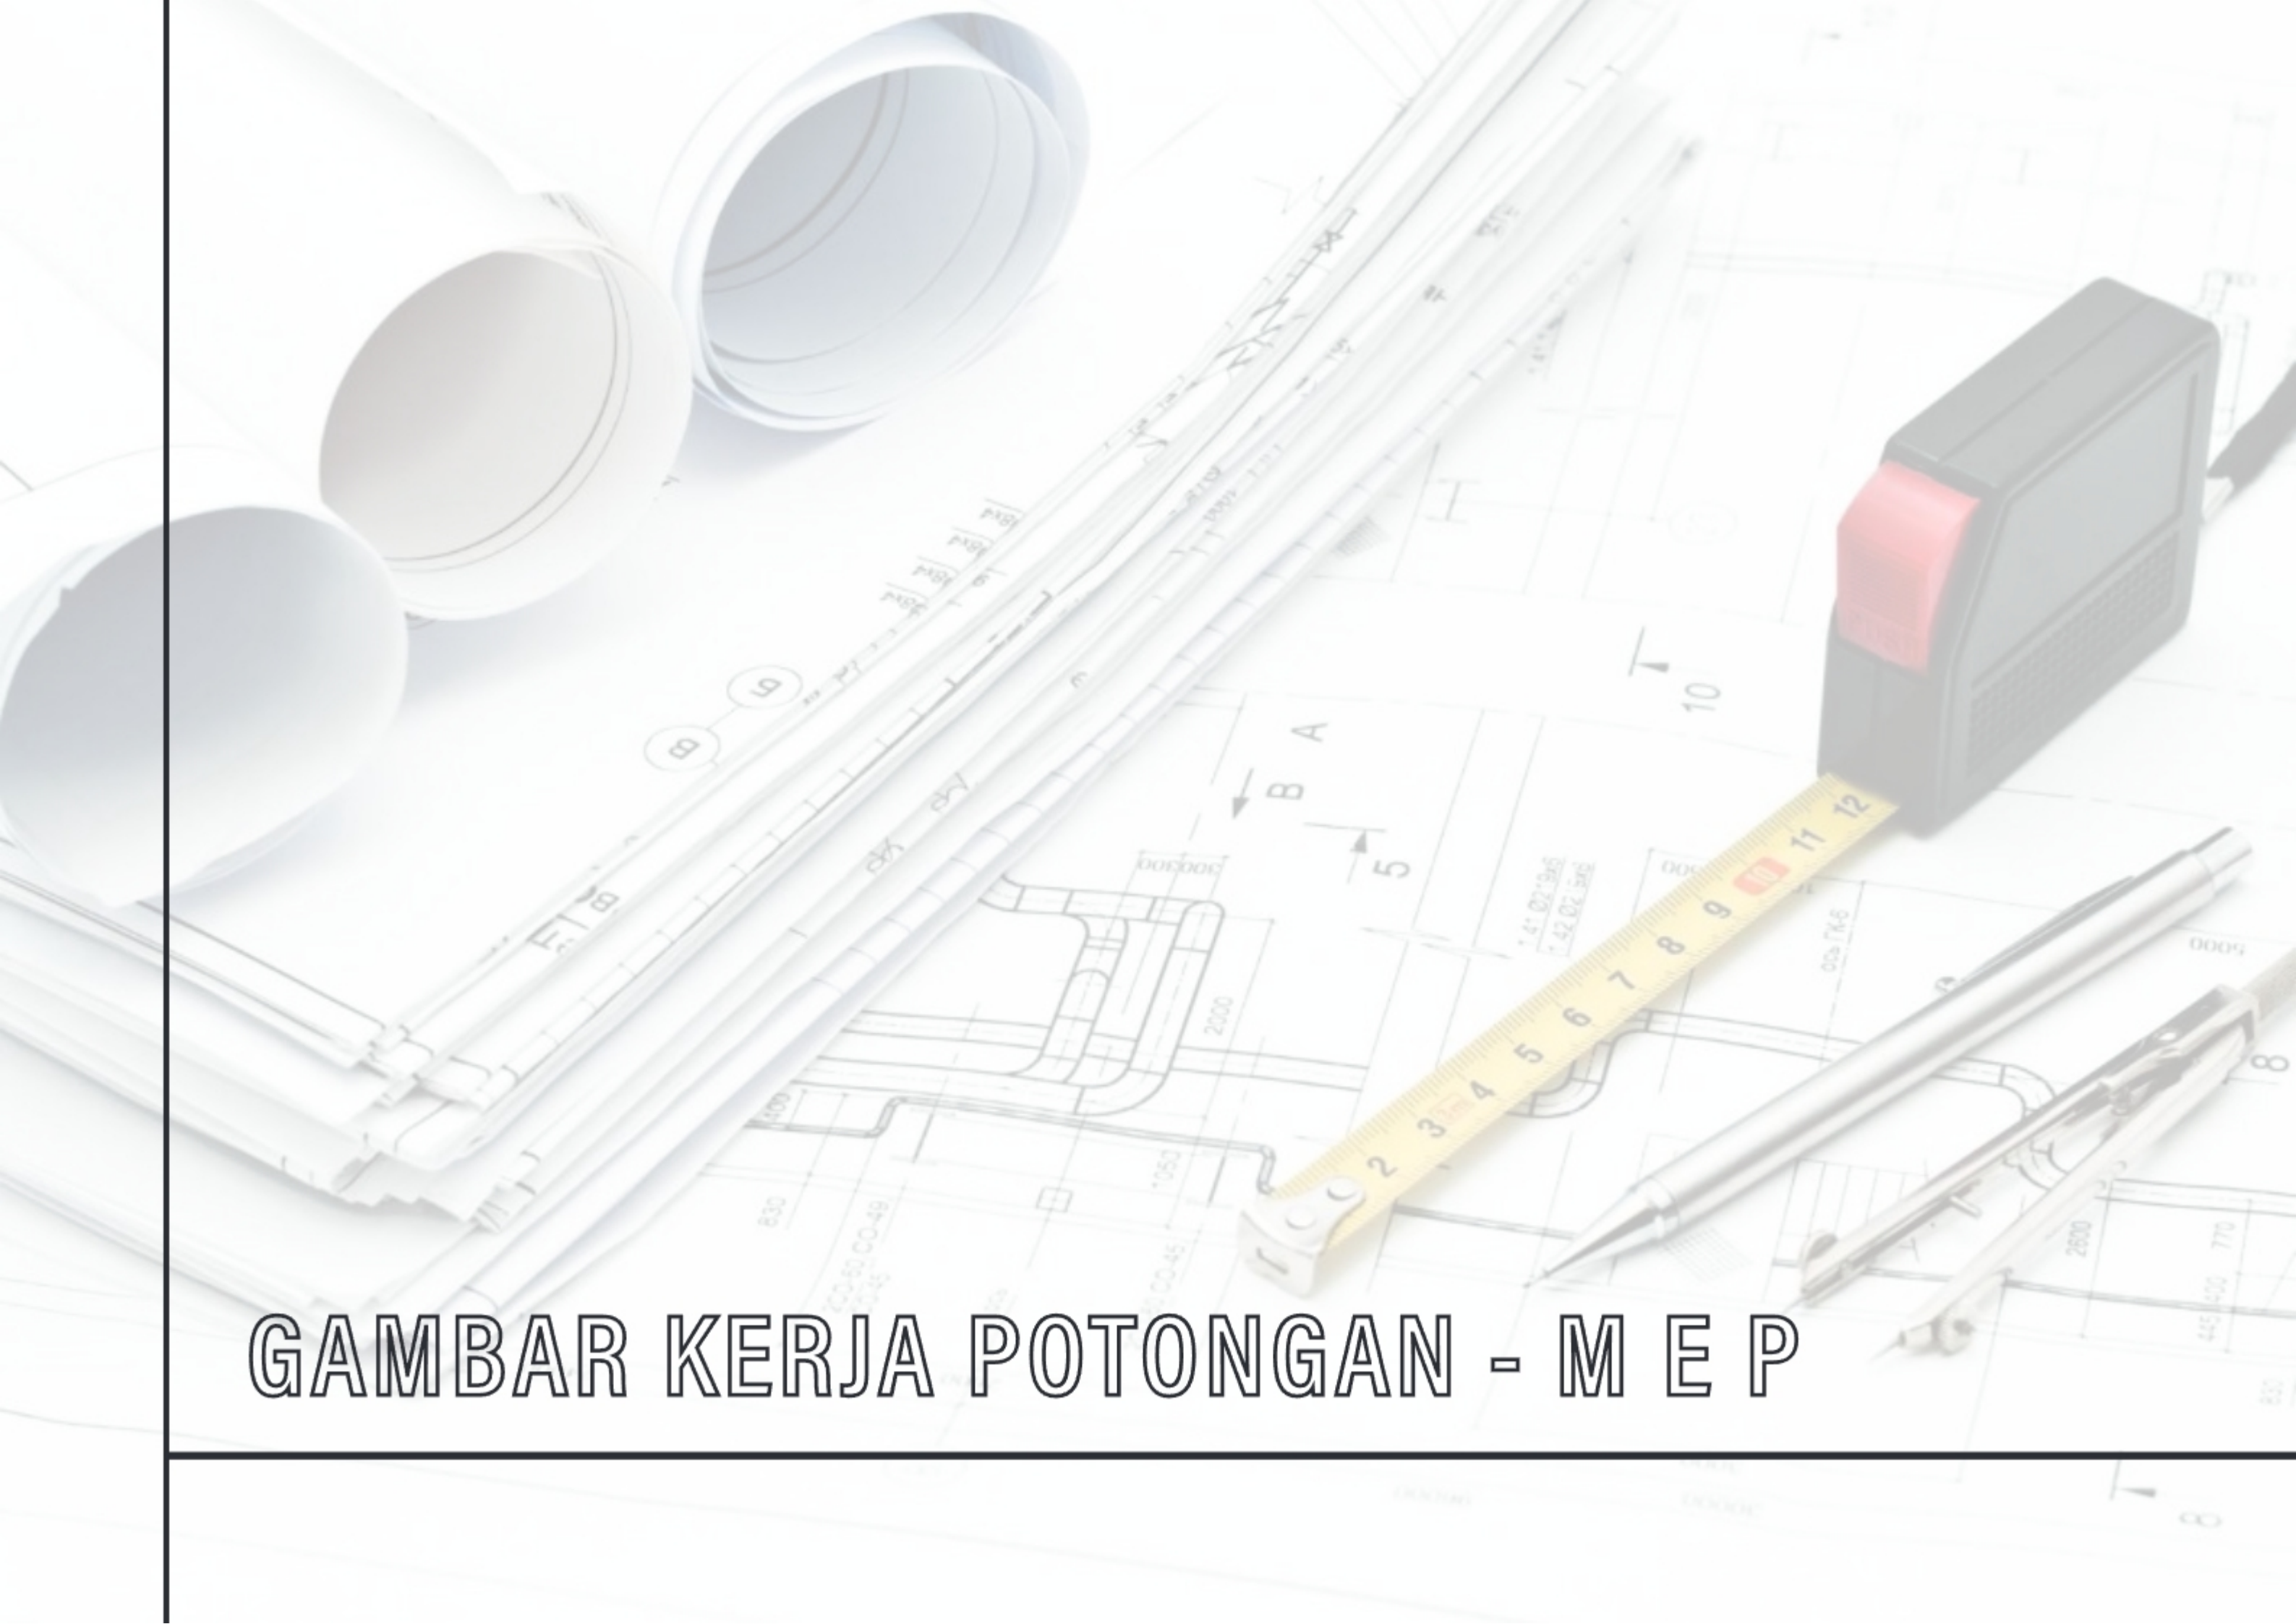


GAMBAR KERJA POTONGAN - M E P

3D RENDERING - Interior

Section

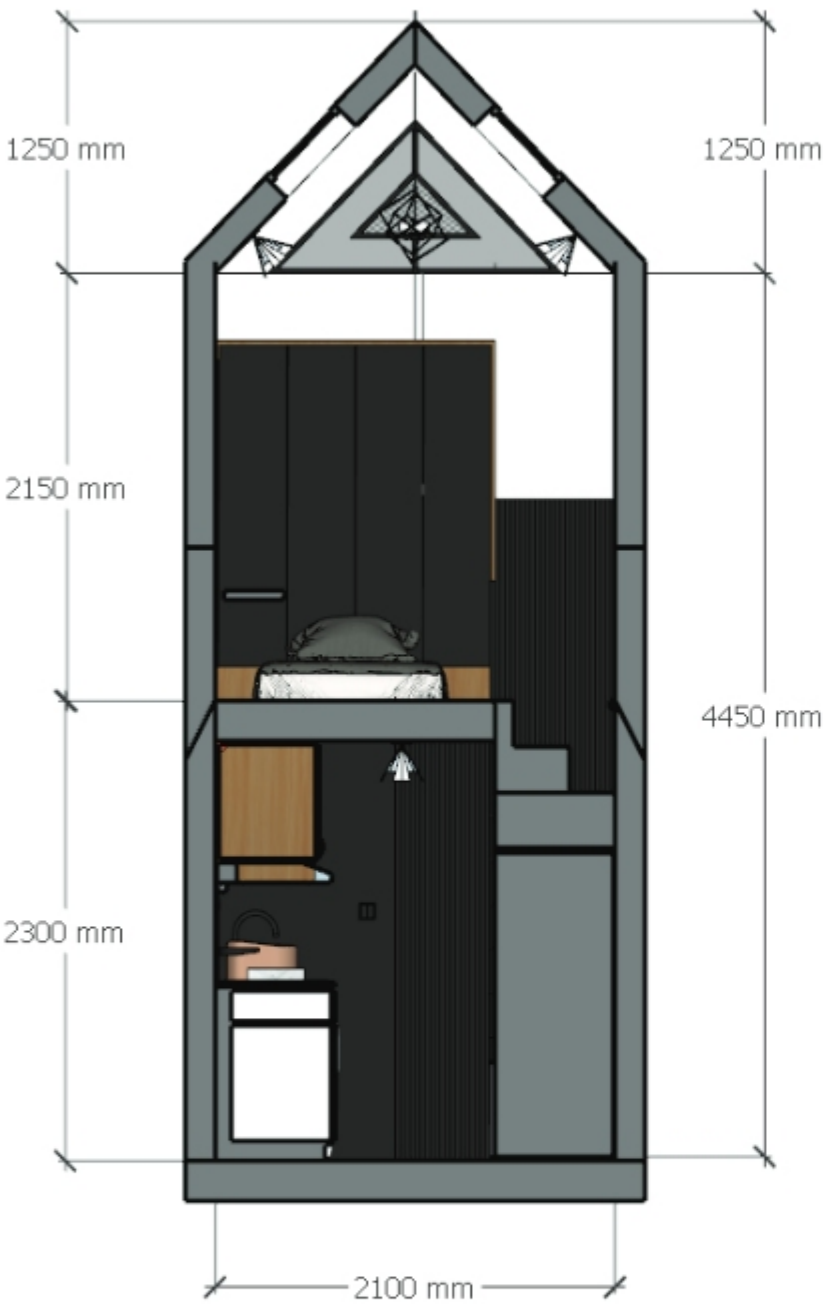


POTONGAN A - A'

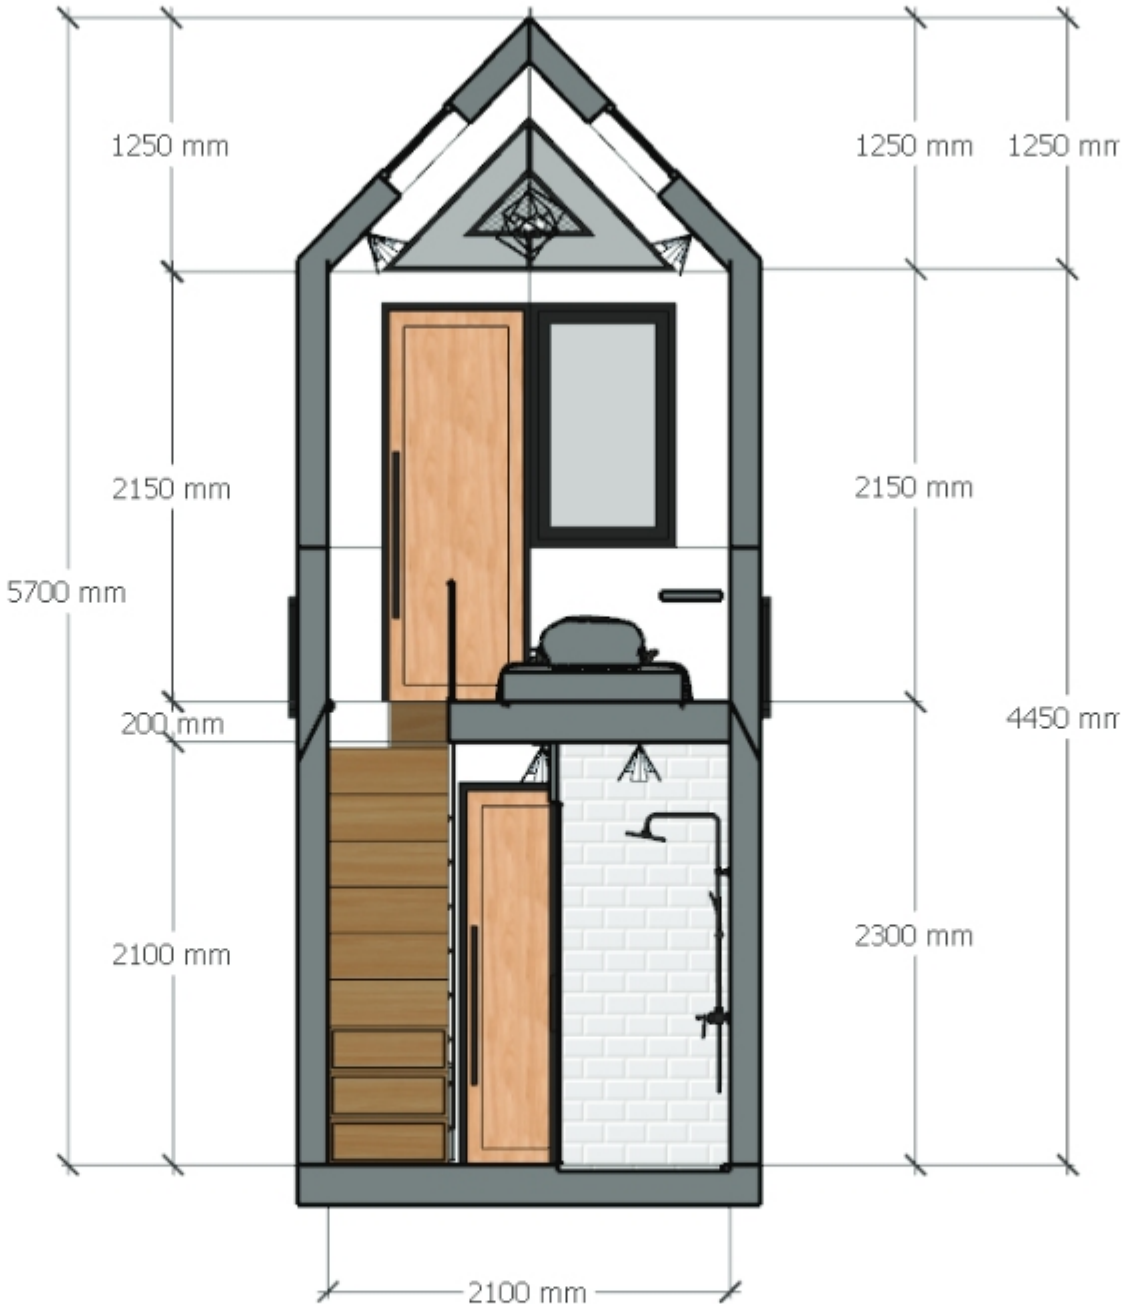


POTONGAN B - B'

Keyplan :

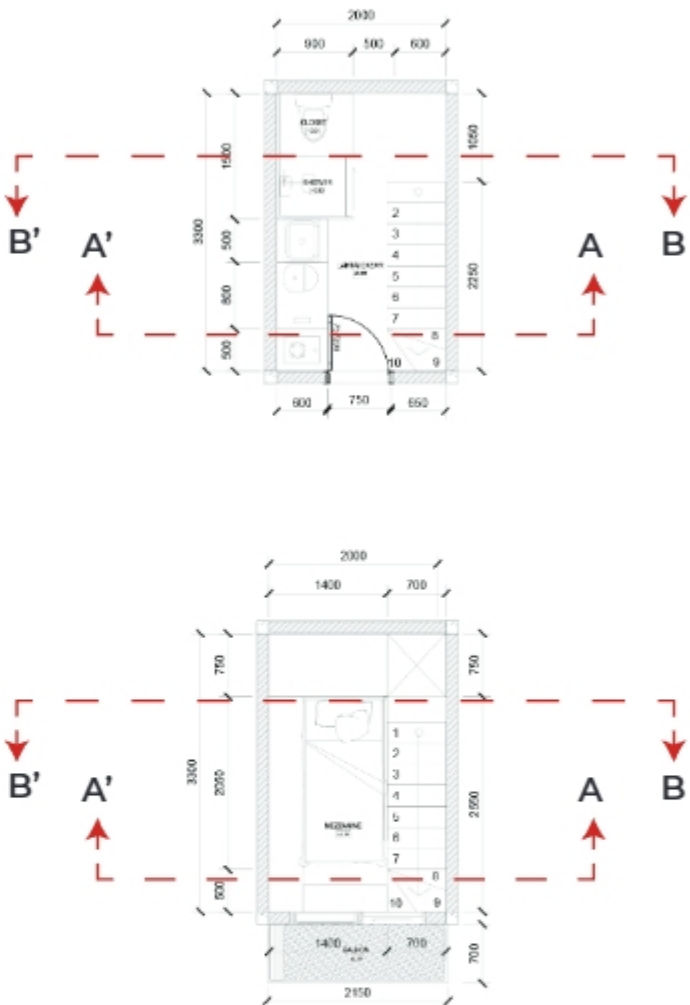


3D RENDERING - Interior

Section


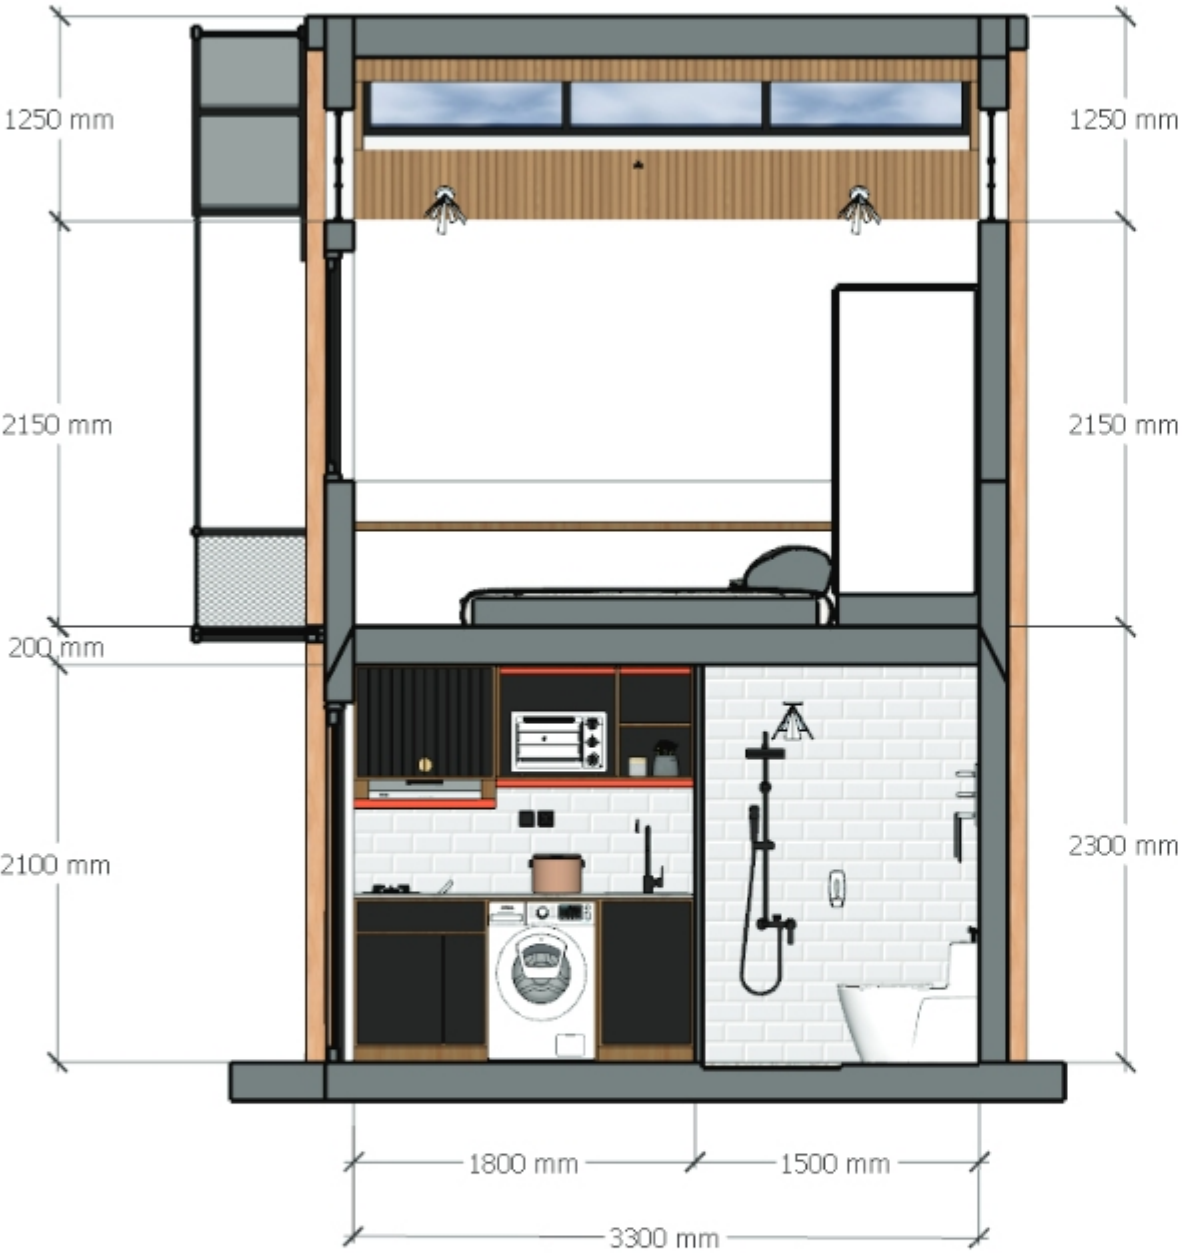


POTONGAN C - C'

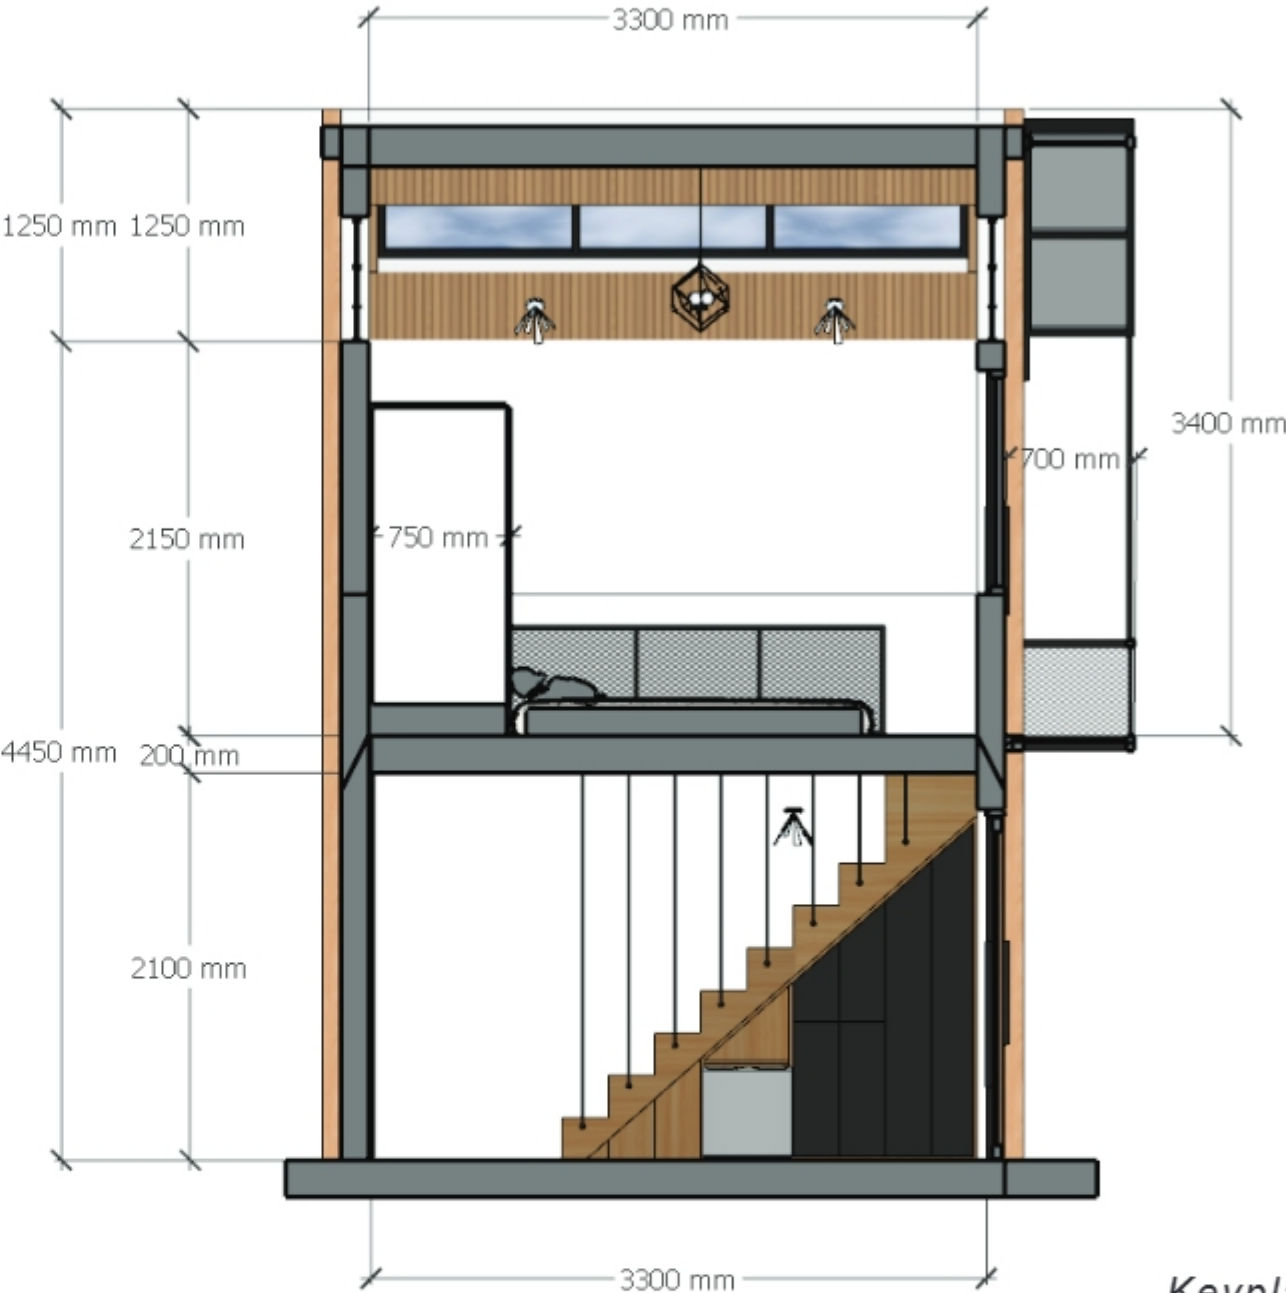

POTONGAN D - D'

Keyplan :

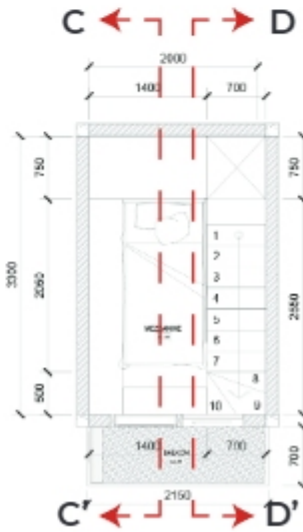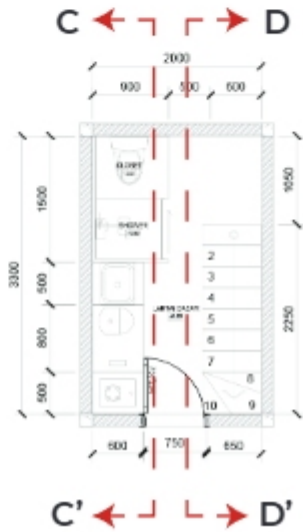



INTERIOR HOUSING FURNITURE
IHF HOME DESIGN

KEYPLAN

LEGENDA :

PROJECT :

PERSONAL HOUSE

OWNER :

IBU RIA

ADDRESS PROJECT :

KUNINGAN, JAWA BARAT


PERENCANA :

IHF HOME DESIGN


JUDUL GAMBAR :

FLOOR PLAN


SKALA (A3)	DESIGN	
1 : 25	DRAWN	IHF HOME DESIGN
	SATUAN	mm
DISETUJUI :	REVISI	NOMOR GAMBAR
		IHF-001
TANGGAL	21/04/2025	

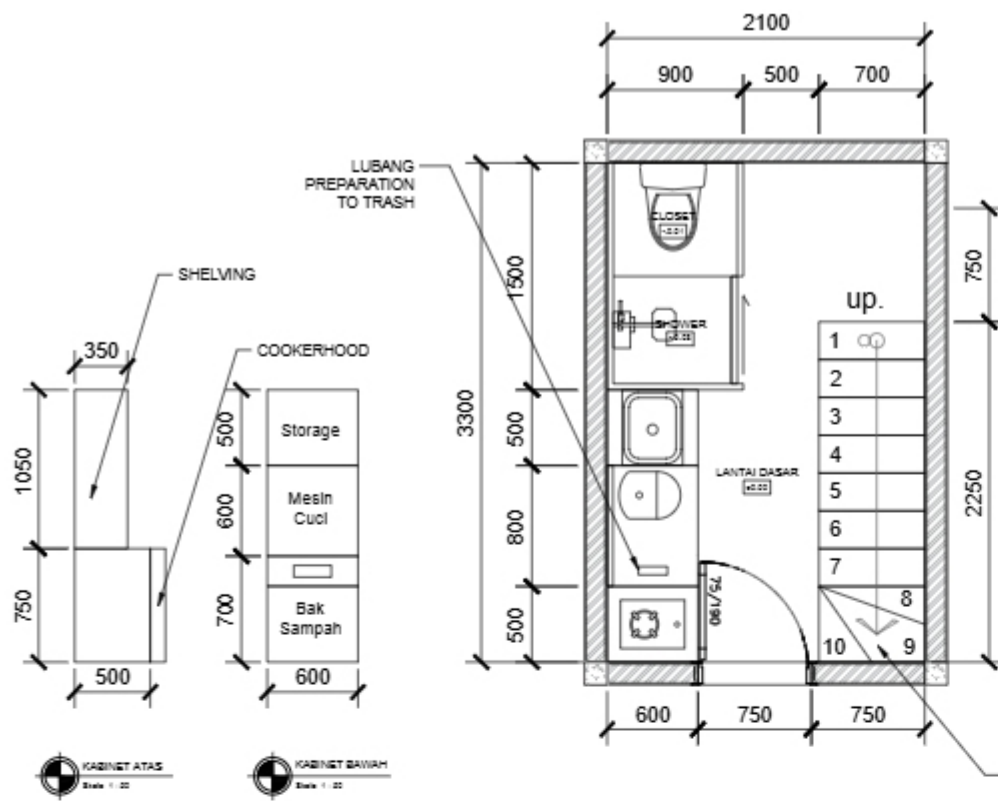

FLOOR PLAN - LAYOUT
Skala 1 : 50

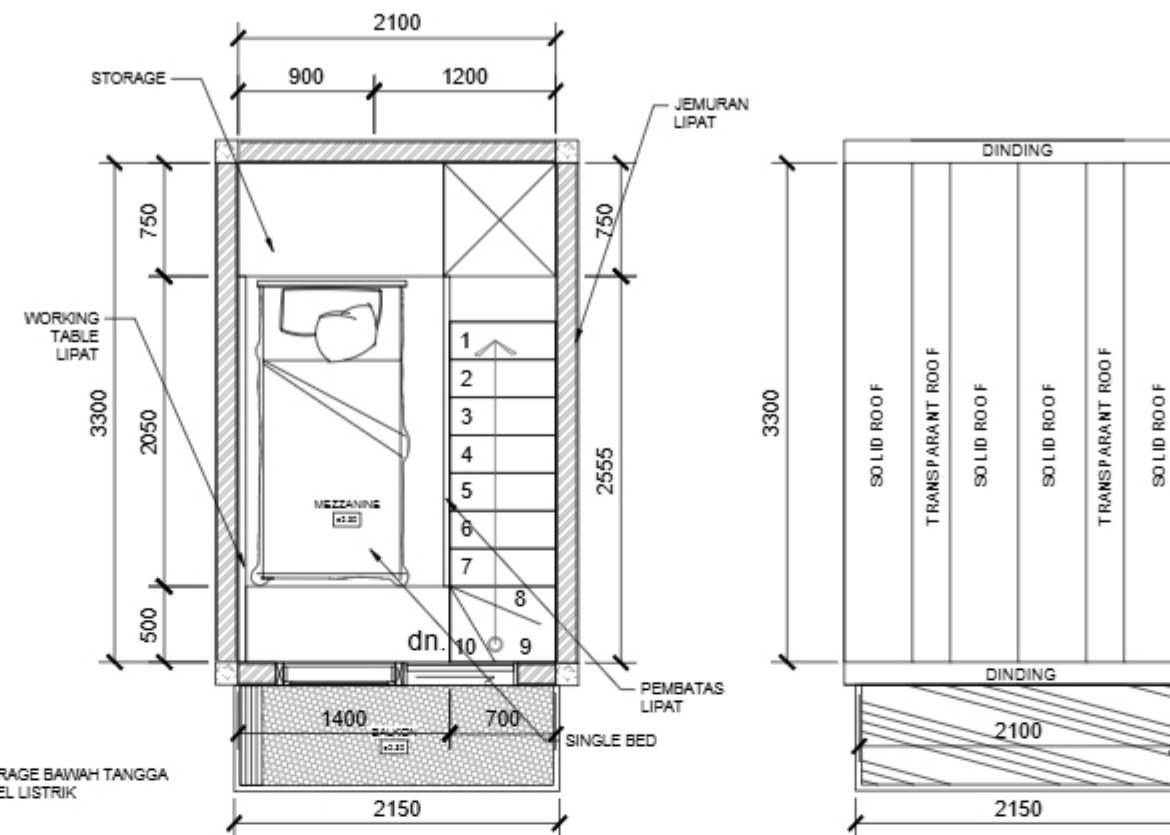


ROOF DESIGN PLAN
Skala 1 : 50

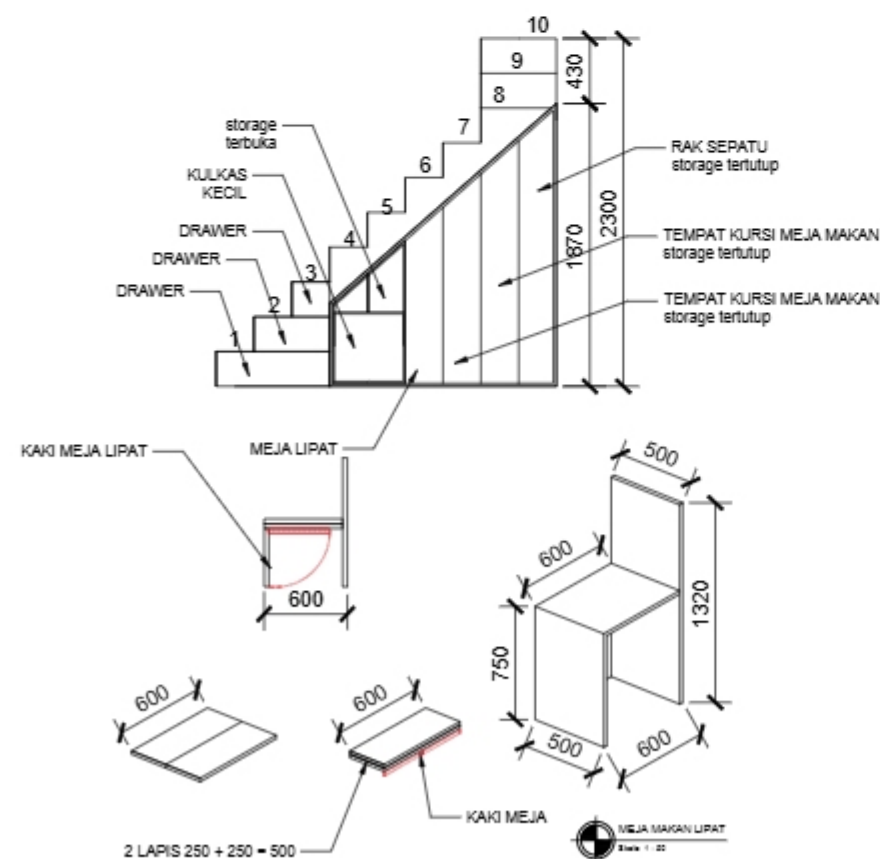

NOTE : OPSI KAKI MEJA DIBUAT KNOCK DOWN (LEPAS-PASANG) ATAU DIBUAT MENEMPEL

AKSONOMETRI
Skala 1 : 50

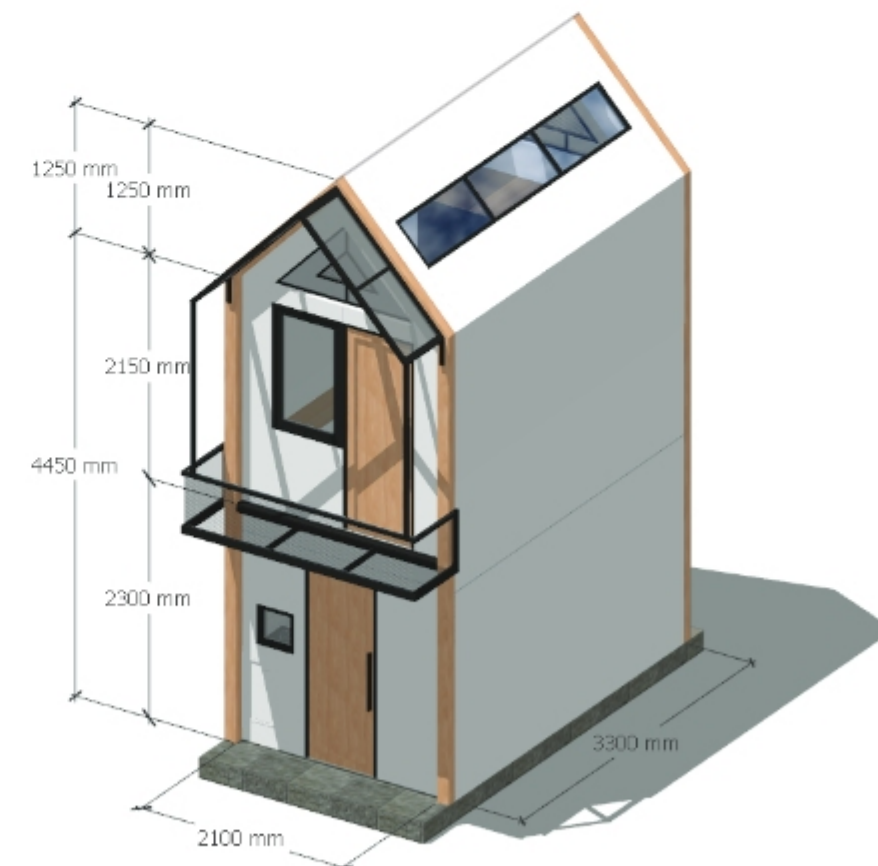



INTERIOR HOUSING FURNITURE
IHF HOME DESIGN

KEYPLAN

LEGENDA :

PROJECT :
PERSONAL HOUSE



OWNER :
IBU RIA

ADDRESS PROJECT :
KUNINGAN, JAWA BARAT

PERENCANA :
IHF HOME DESIGN

JUDUL GAMBAR :
LAYOUT FURNITURE

SKALA (A3)	DESIGN	
1 : 25	DRAWN	IHF HOME DESIGN
	SATUAN	mm
DISETUJUI :		NOMOR GAMBAR
		A-002
TANGGAL	21/04/2025	

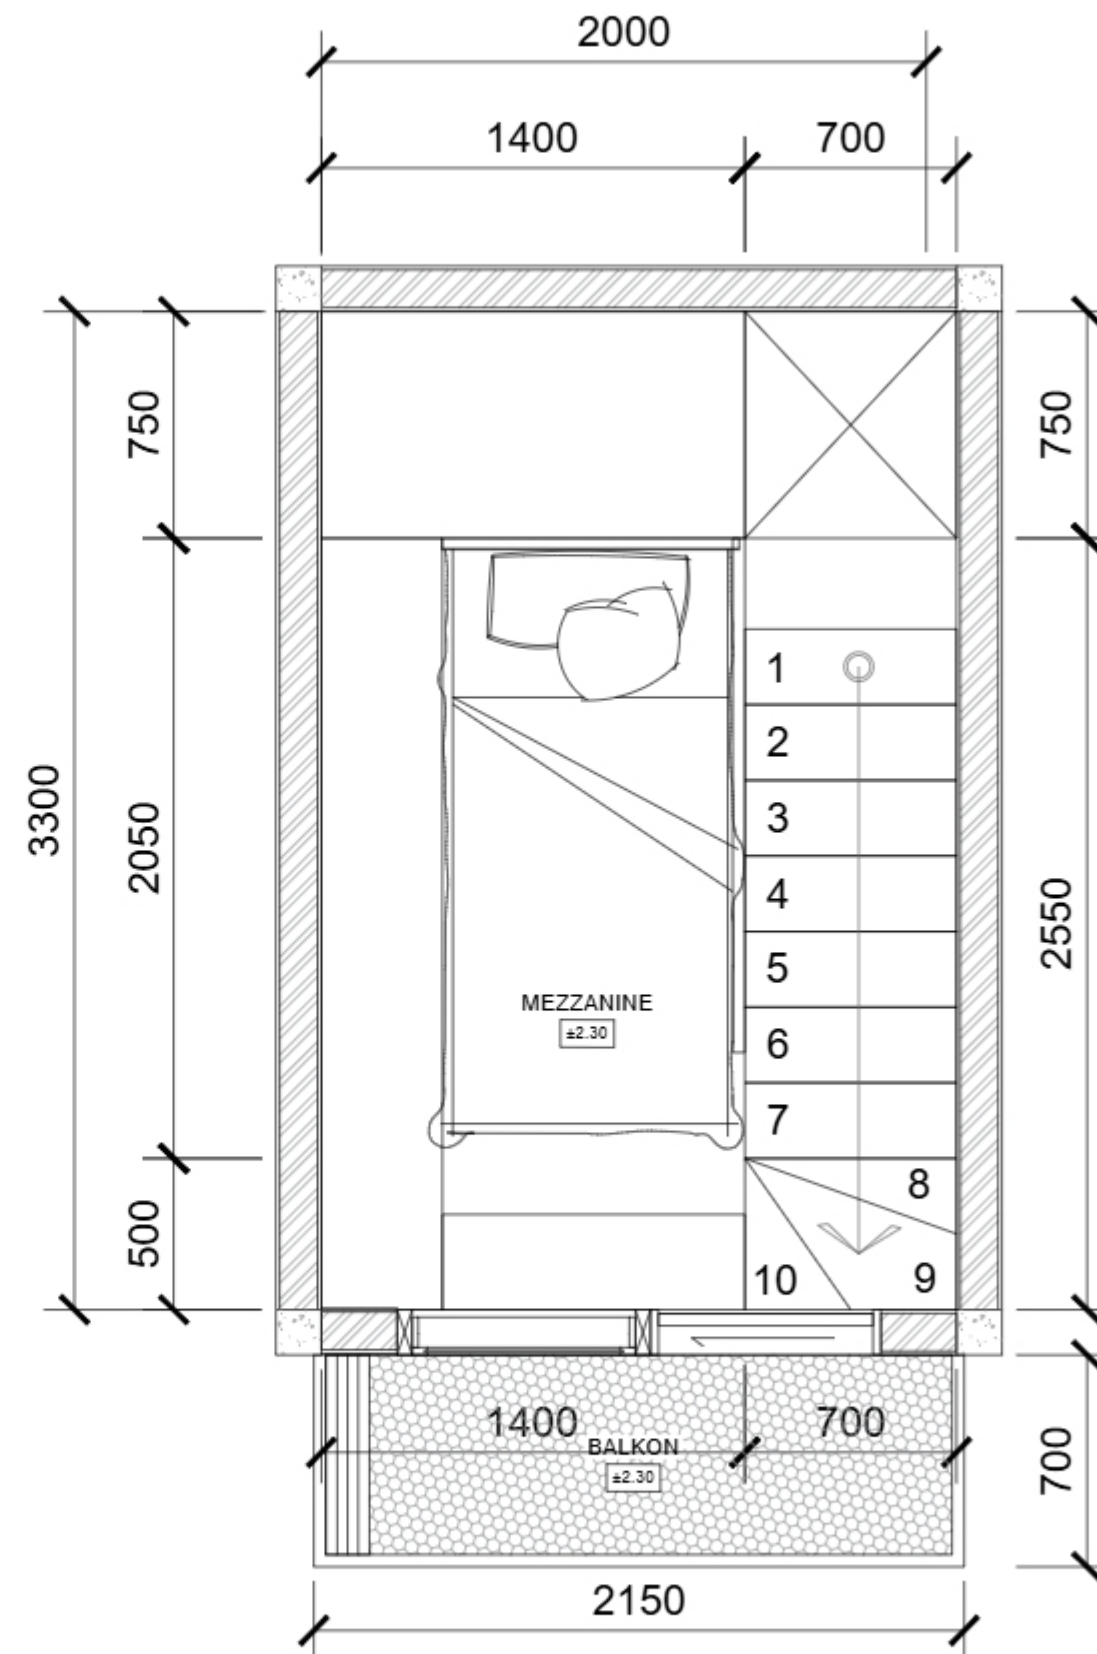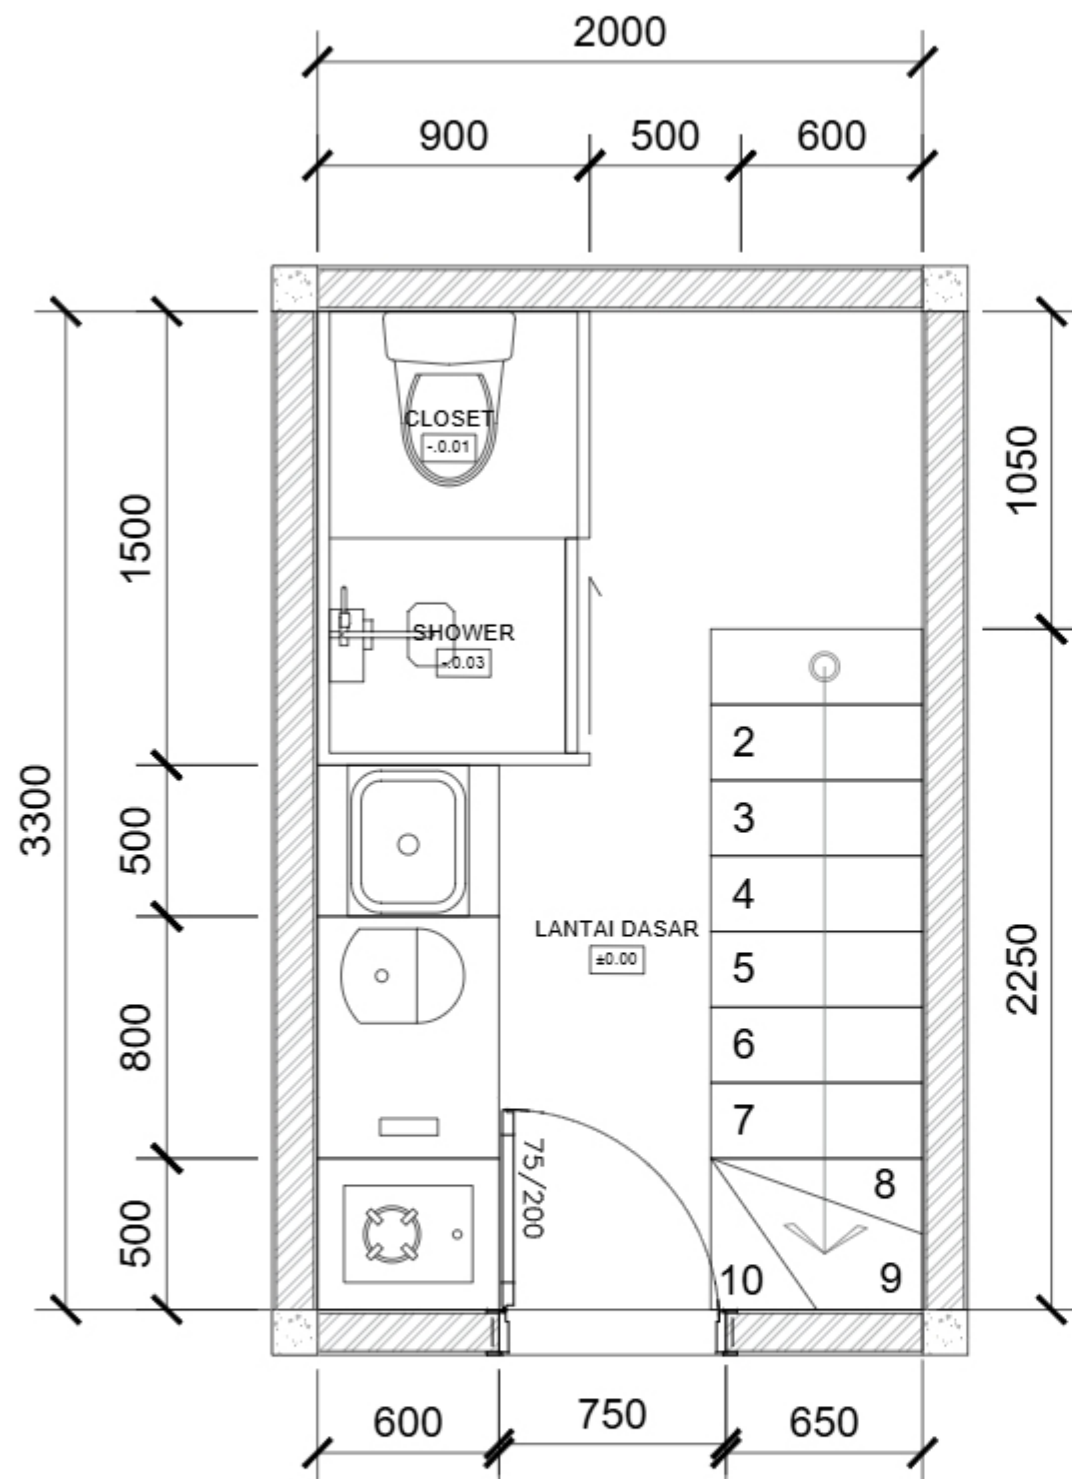



INTERIOR HOUSING FURNITURE
IHF HOME DESIGN

KEYPLAN

LEGENDA :

PROJECT :
PERSONAL HOUSE



OWNER :
IBU RIA

ADDRESS PROJECT :
KUNINGAN, JAWA BARAT

PERENCANA :
IHF HOME DESIGN

JUDUL GAMBAR :
LAYOUT FURNITURE

SKALA (A3)	DESIGN	
1 : 25	DRAWN	IHF HOME DESIGN
	SATUAN	mm
DISETUJUI :		NOMOR GAMBAR
		A-002
TANGGAL	21/04/2025	

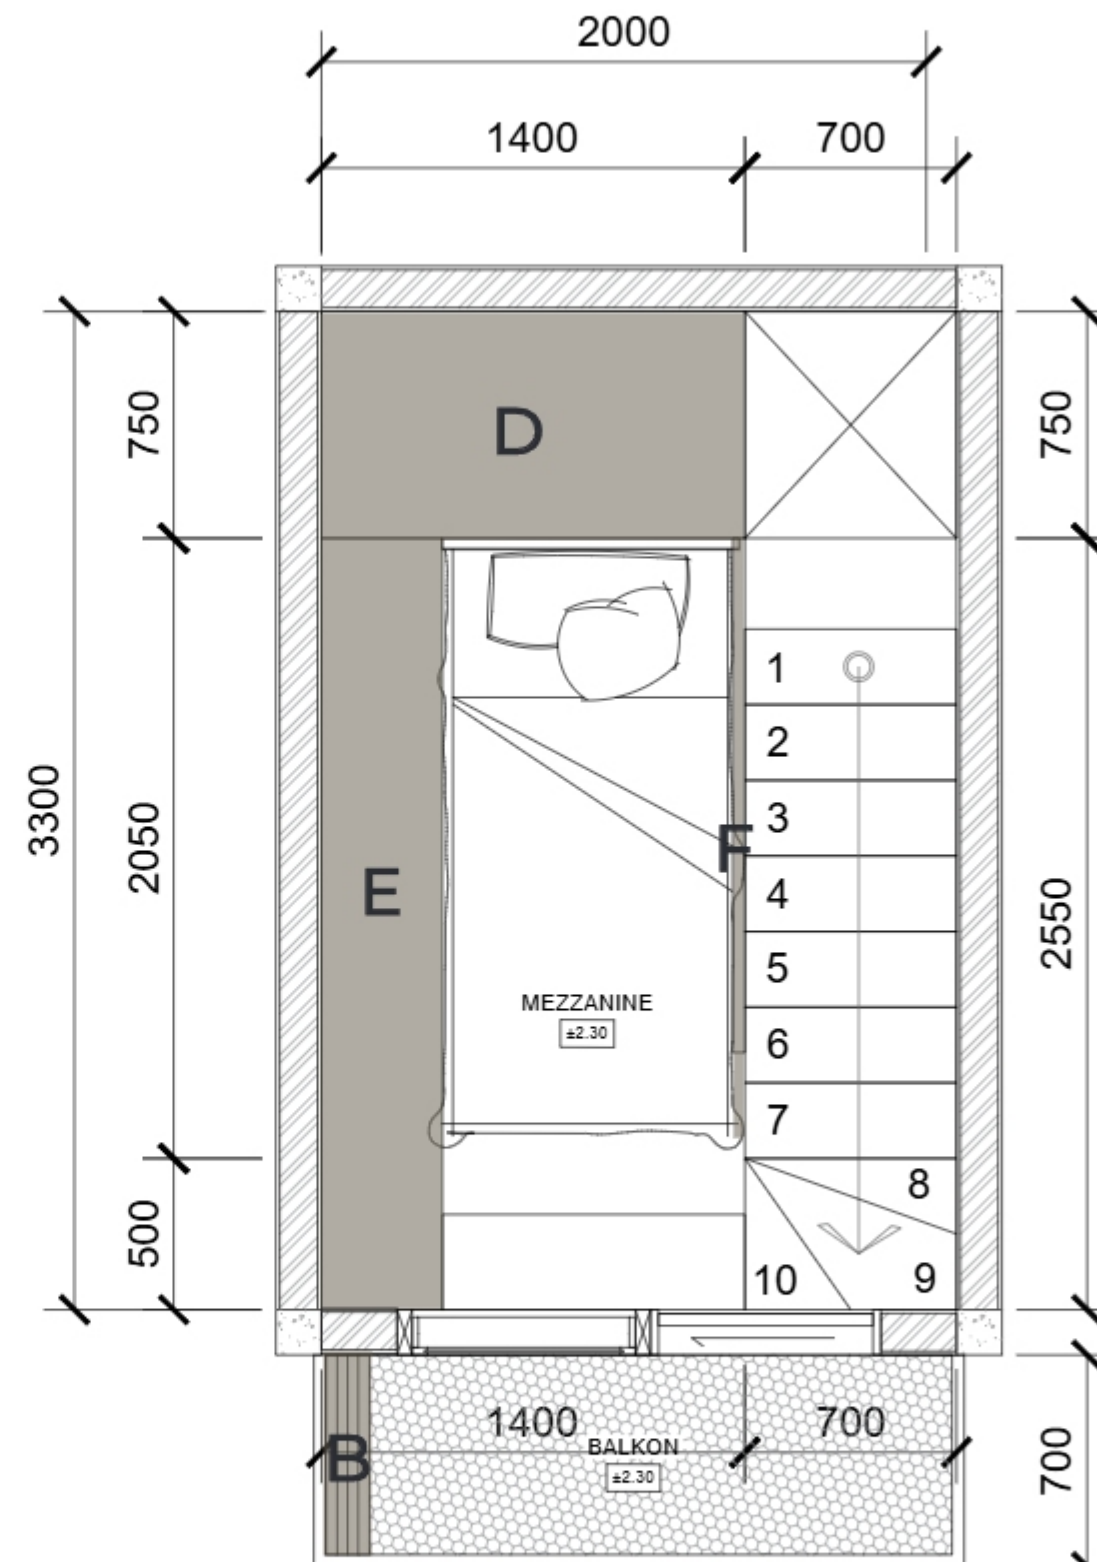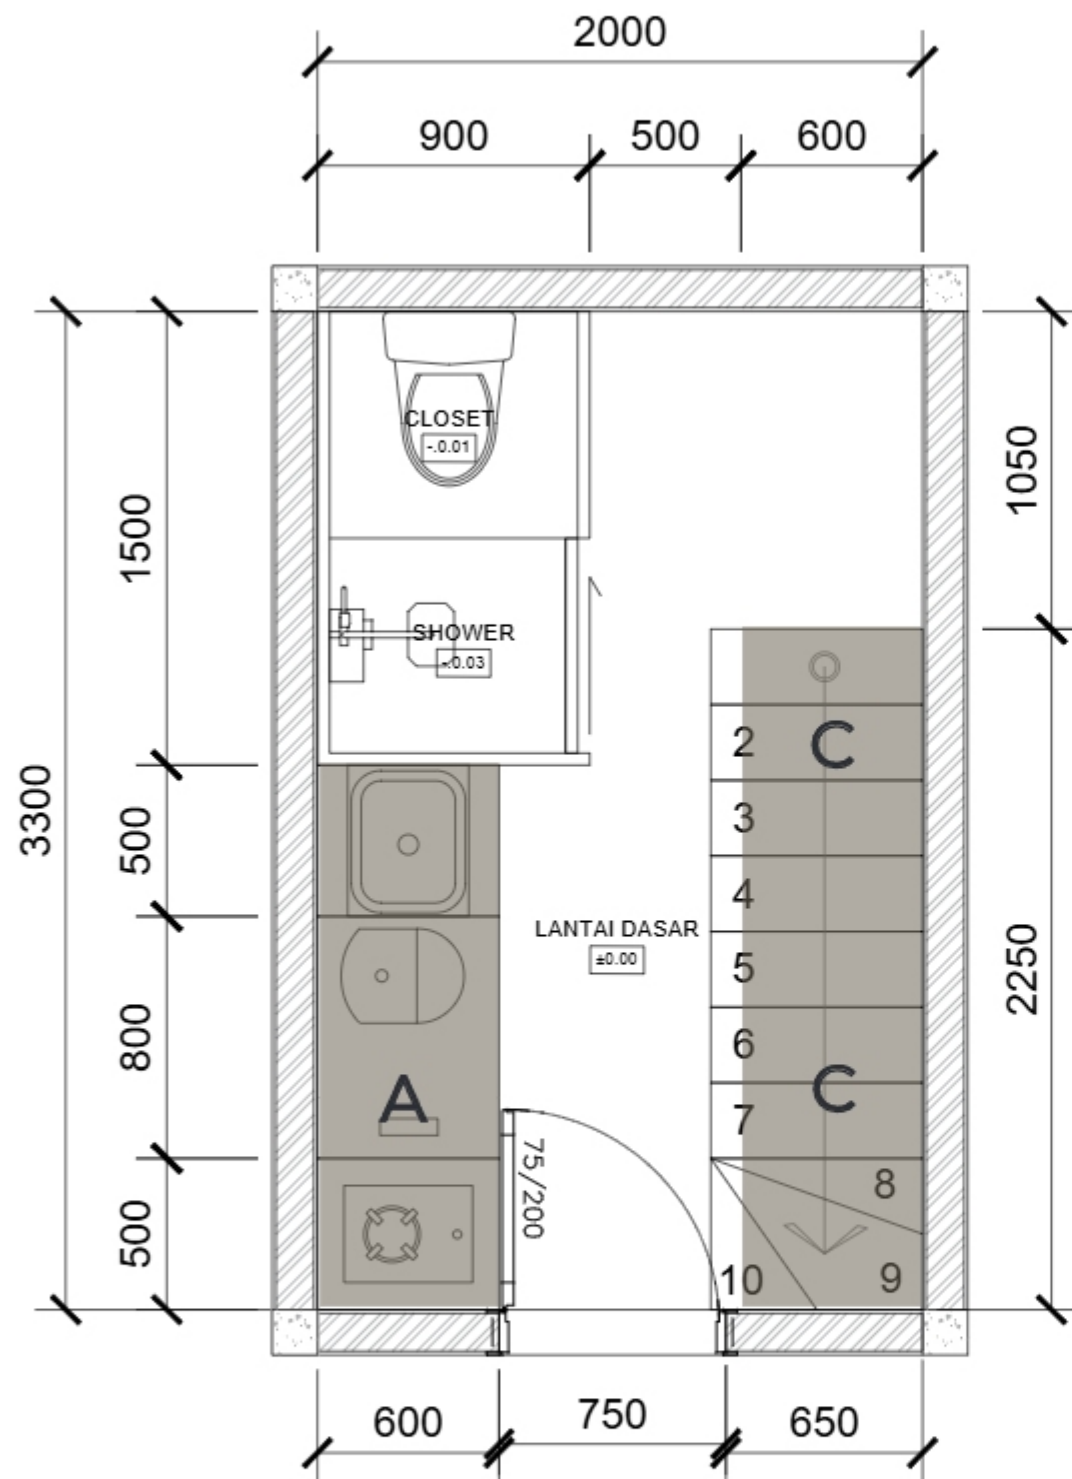

- LEGENDA : 2150
- A : Storage pantry / kitchen
 - B : Jemuran Lipat
 - C : Storage & Meja Lipat (Bawah Tangga)
 - D : Storage / Lemari
 - E : Meja Kerja Lipat (Opsional)
 - F : Railing Lipat - Multifungsi



INTERIOR HOUSING FURNITURE
IHF HOME DESIGN

KEYPLAN

LEGENDA :

PROJECT :
PERSONAL HOUSE



OWNER :
IBU RIA

ADDRESS PROJECT :
KUNINGAN, JAWA BARAT

PERENCANA :
IHF HOME DESIGN

JUDUL GAMBAR :
DENAH JENDELA PINTU

SKALA (A3)	DESIGN	
1 : 25	DRAWN	IHF HOME DESIGN
	SATUAN	mm
DISETUJUI :		NOMOR GAMBAR
		A-003
TANGGAL	21/04/2025	

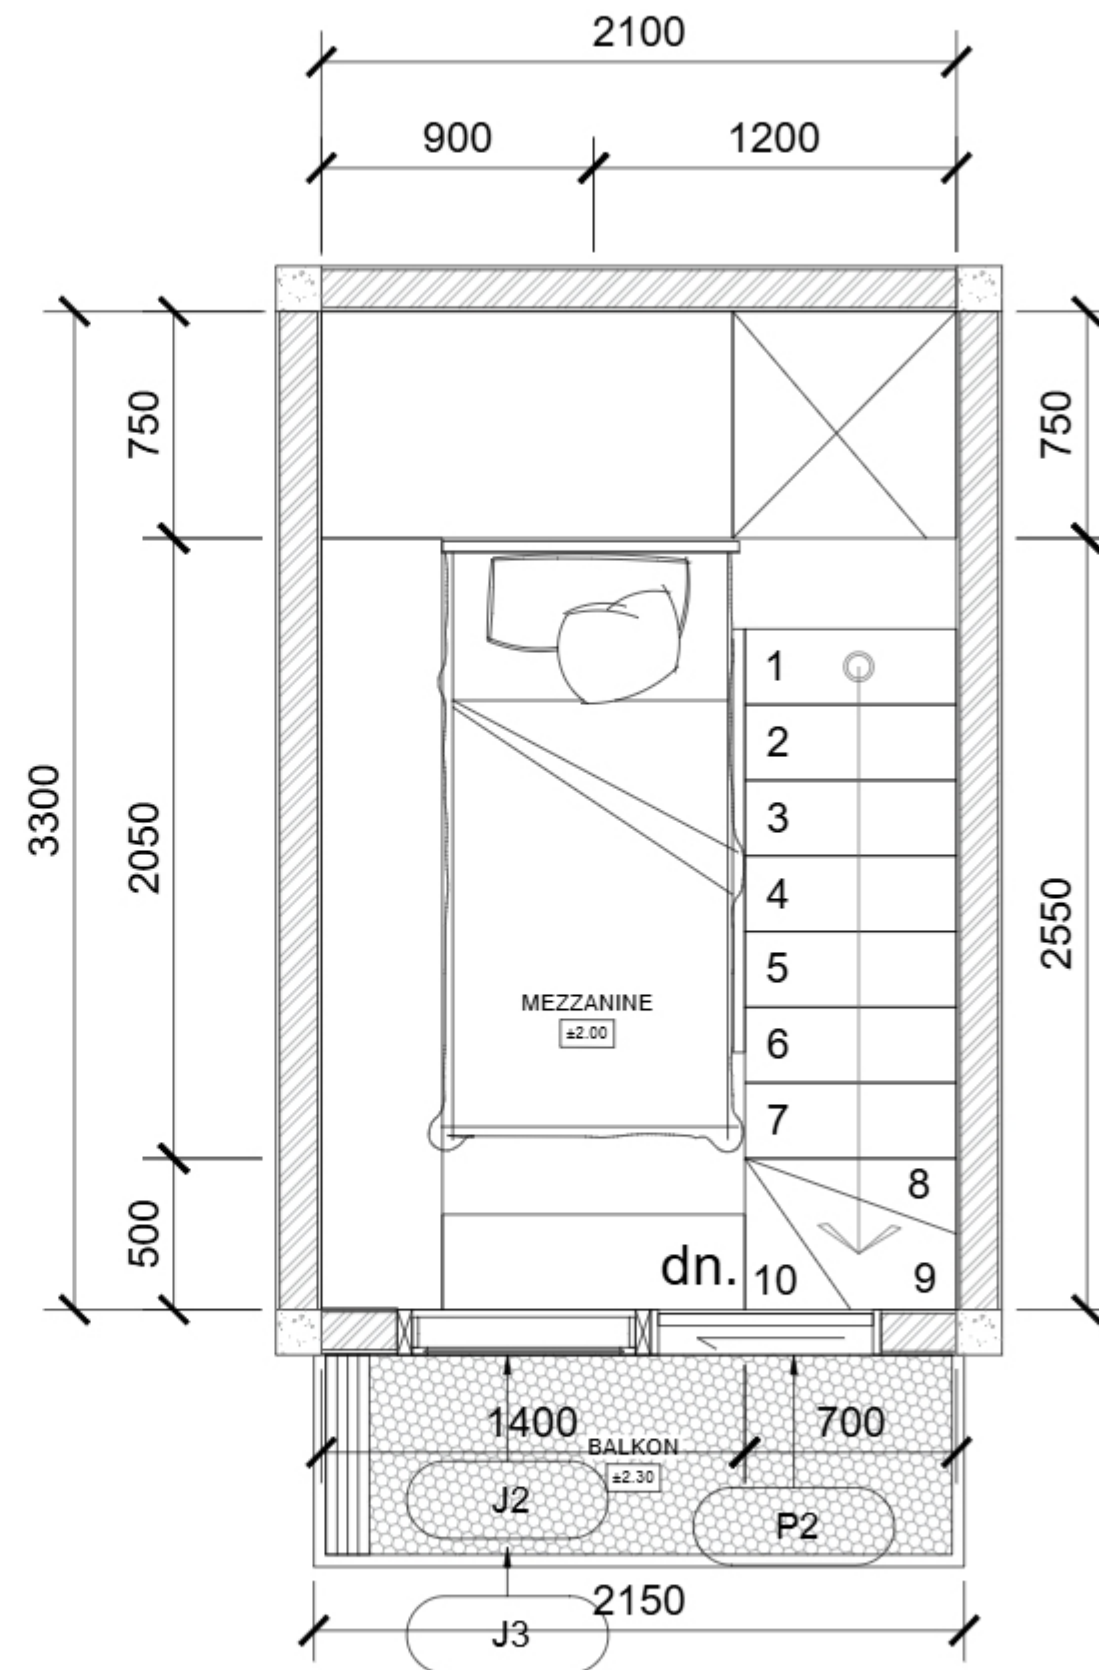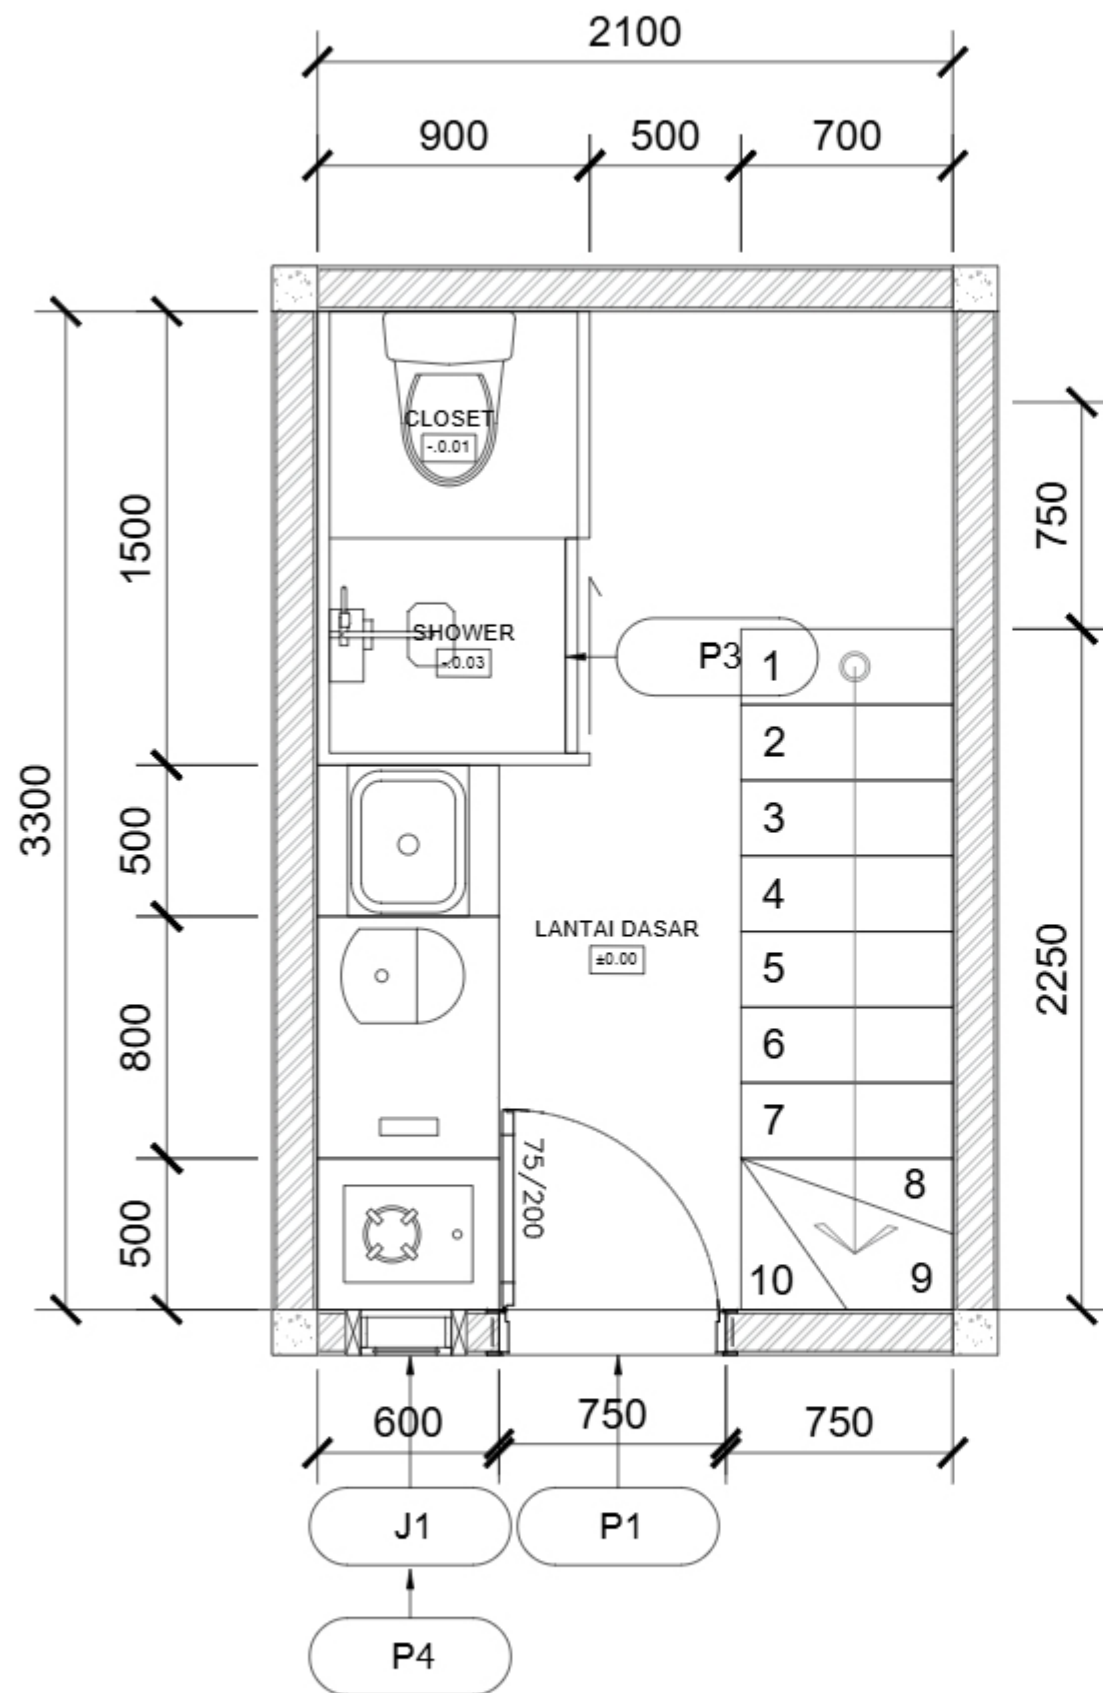



INTERIOR HOUSING FURNITURE
IHF HOME DESIGN

KEYPLAN

LEGENDA :

- F1 TRAVERNITY SAND MATT CARVING
- F2 TERAZZO TILE 40 X 40 CM
- F3 CONWOOD TILE FOR STAIR
- F4 VINYL TILE STRUKTUR BESI
- F5 EXPANDED METAL HONEY SHAPE

PROJECT :

PERSONAL HOUSE

OWNER :

IBU RIA

ADDRESS PROJECT :

KUNINGAN, JAWA BARAT



PERENCANA :



IHF HOME DESIGN

JUDUL GAMBAR :

DENAH RENCANA LANTAI

SKALA (A3)	DESIGN	
1 : 25	DRAWN	IHF HOME DESIGN
	SATUAN	mm
DISETUJUI :		NOMOR GAMBAR
		A-004
TANGGAL	21/04/2025	

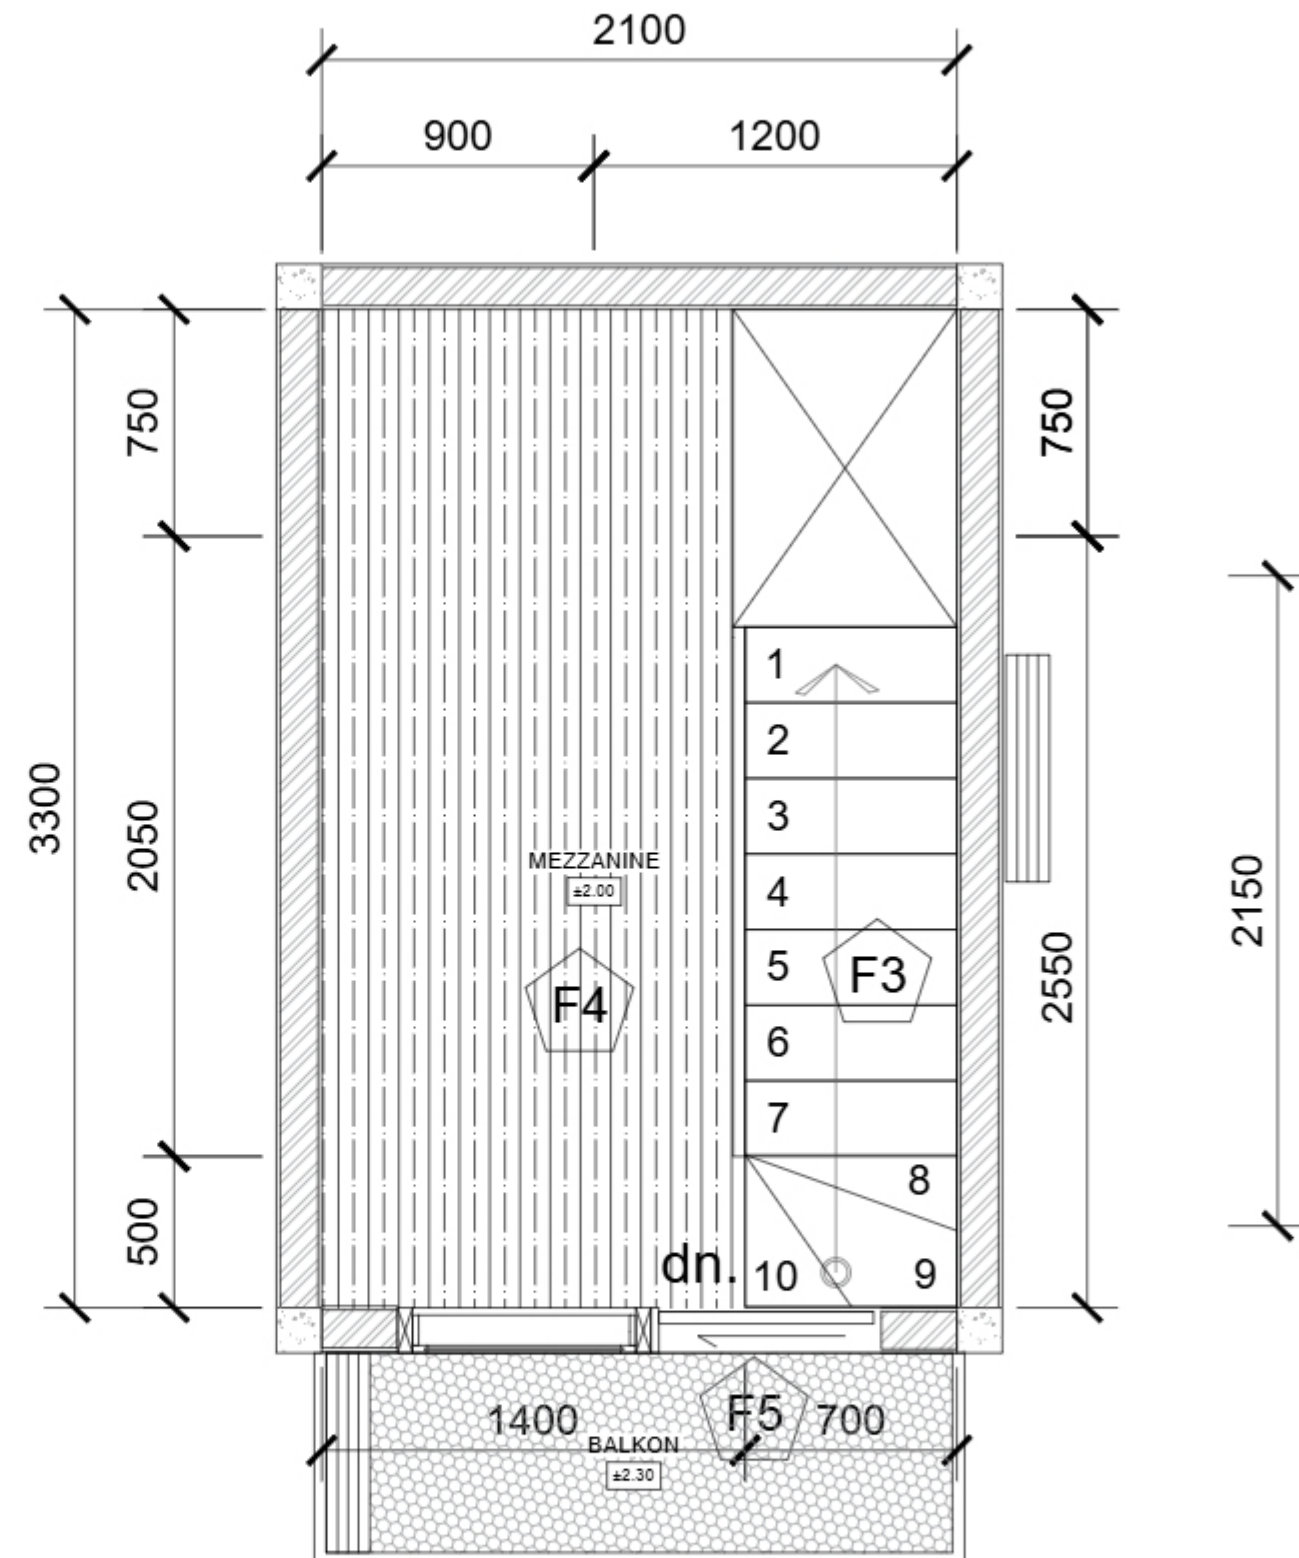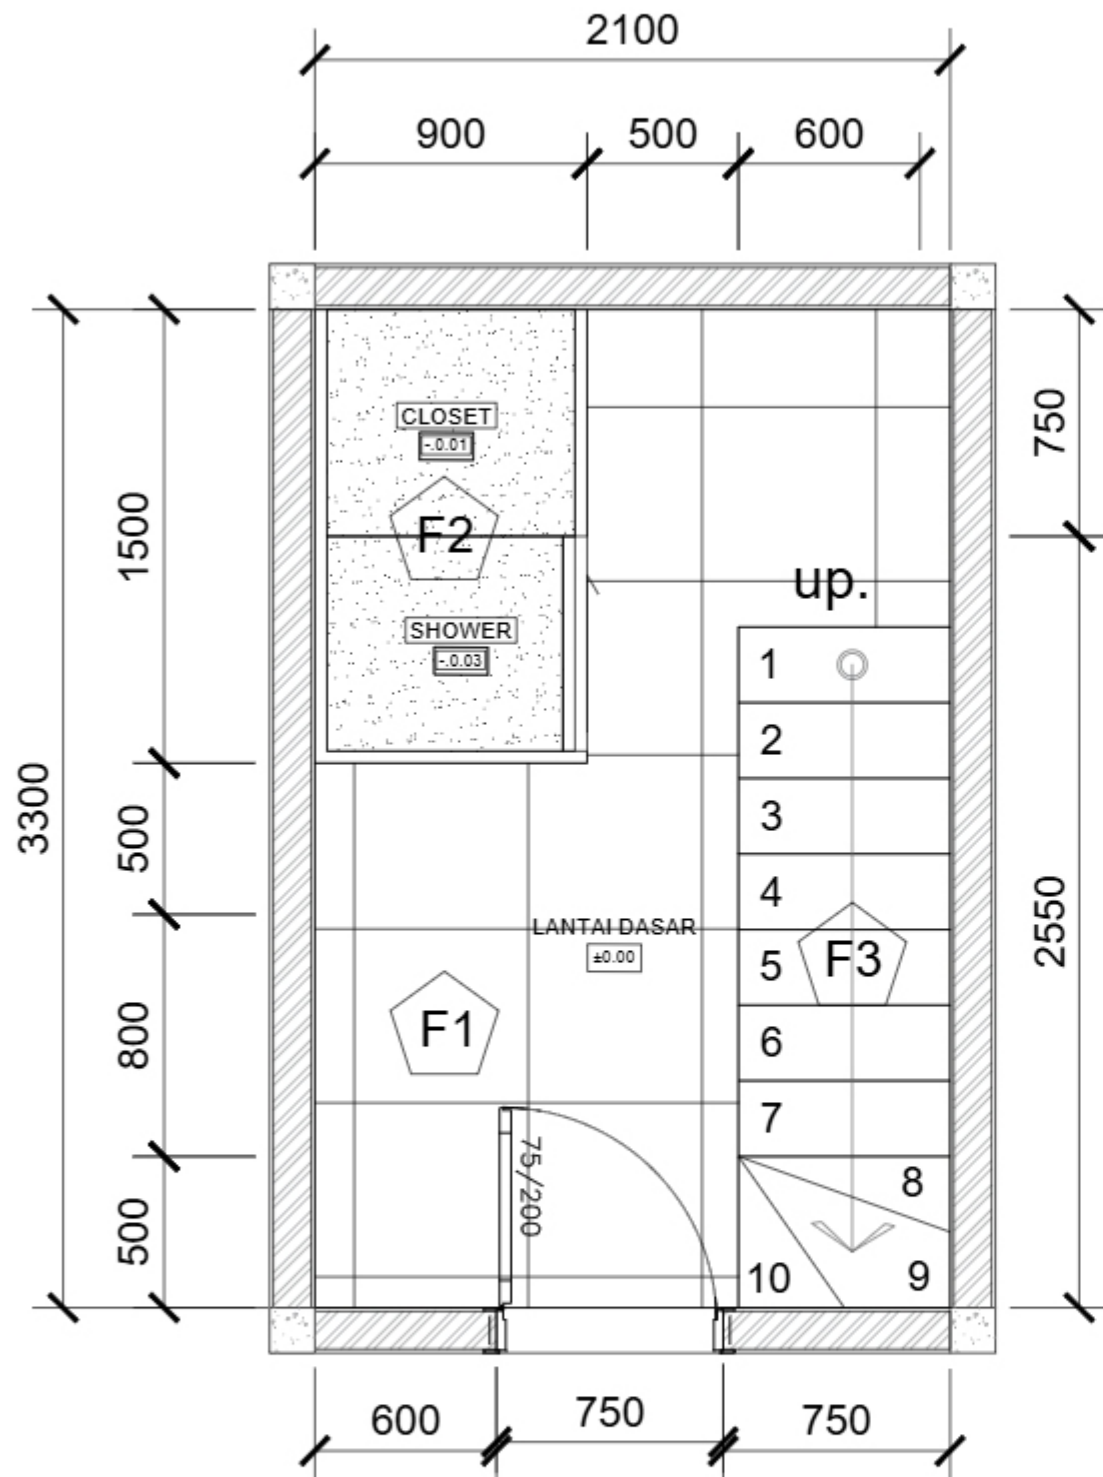

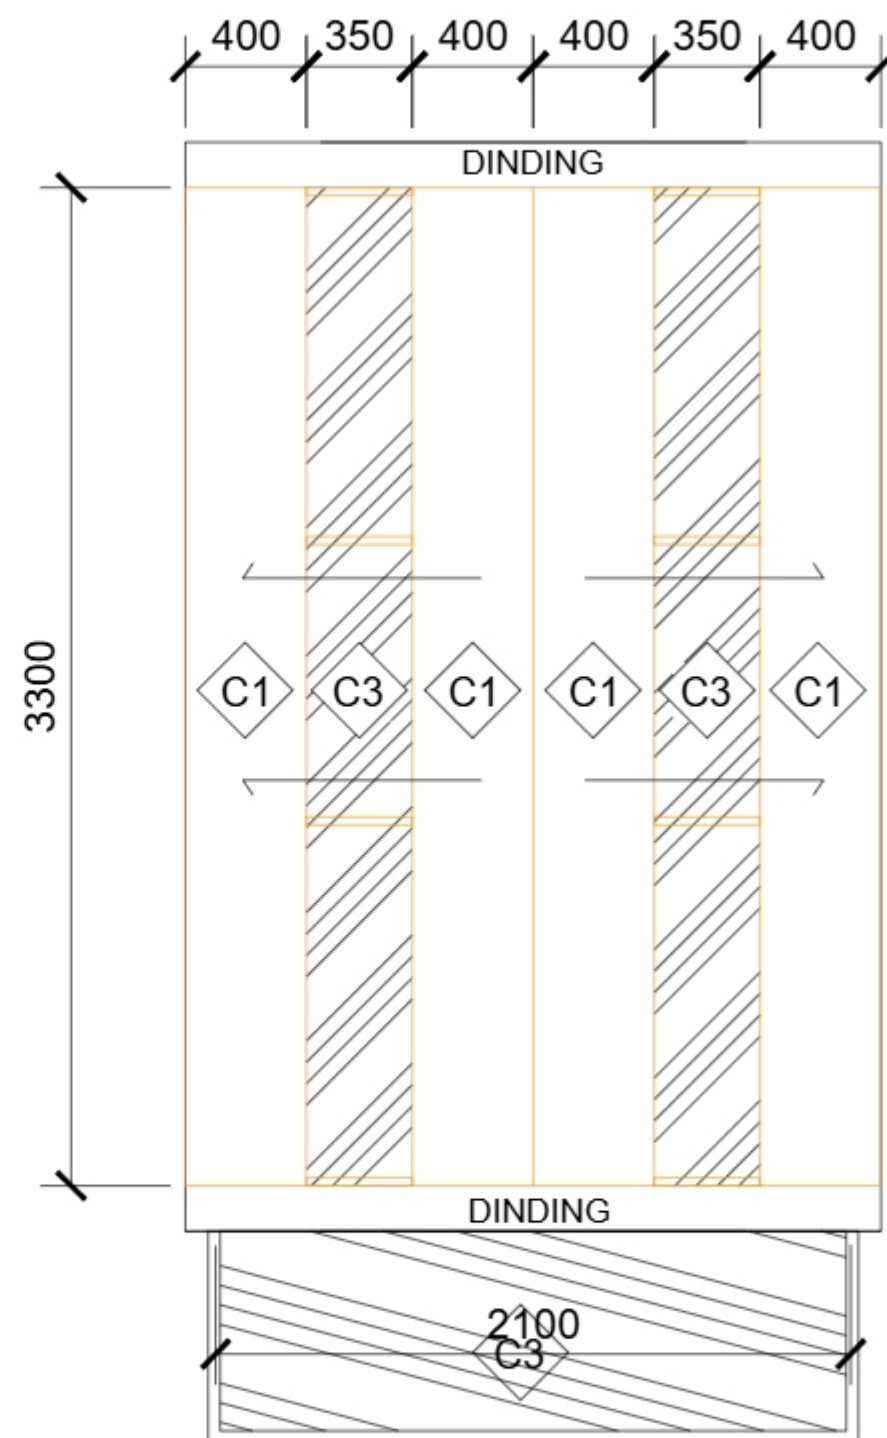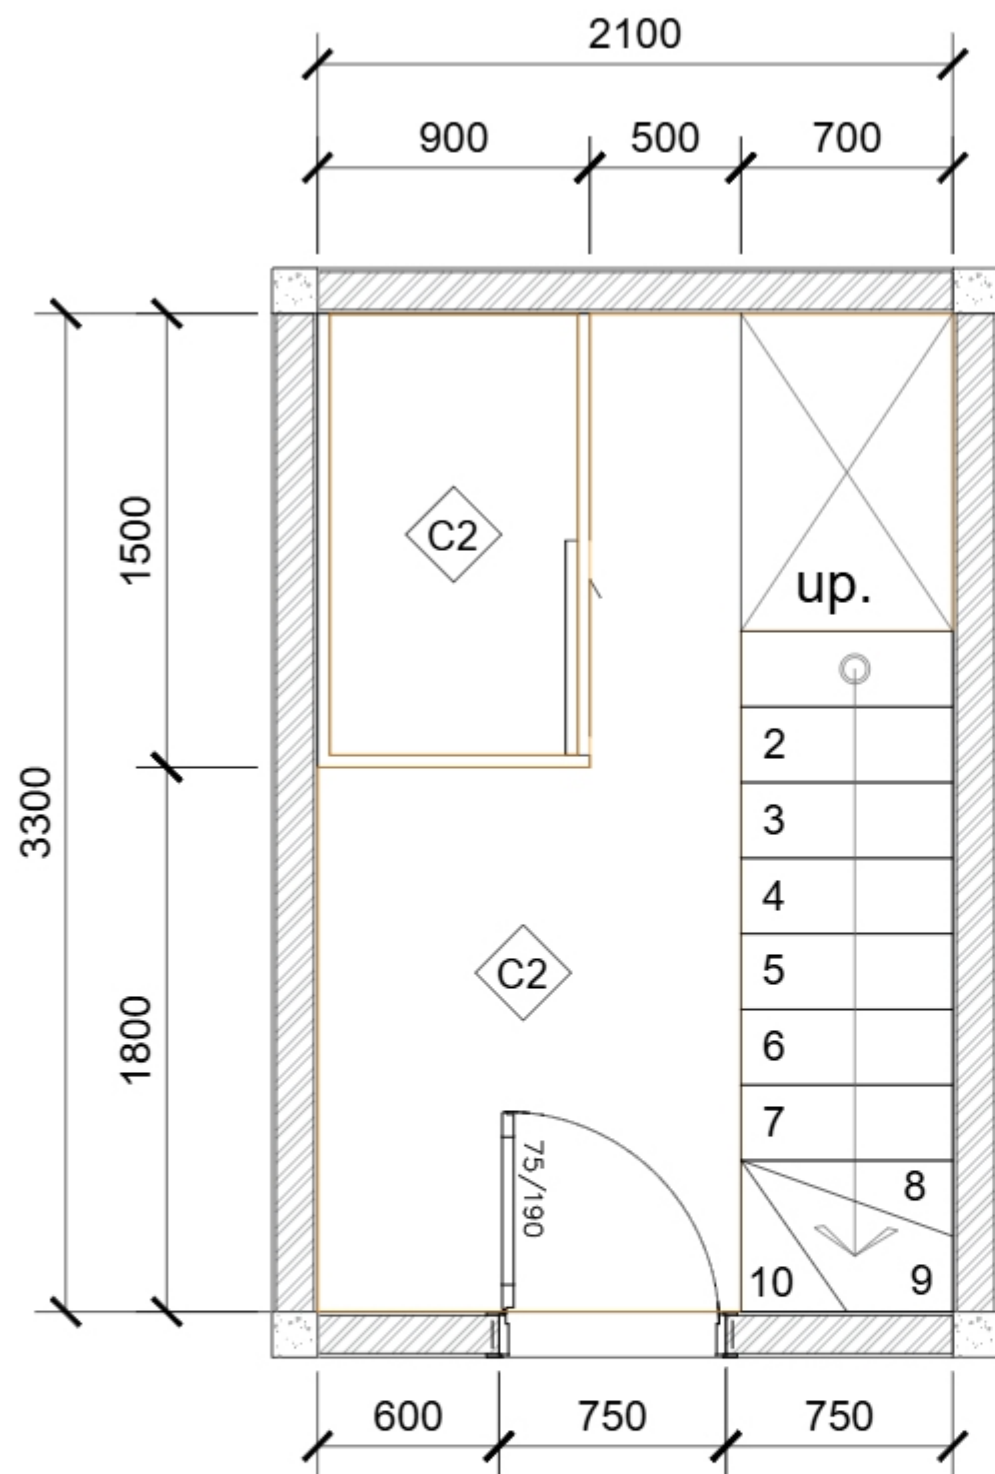

INTERIOR HOUSING FURNITURE
IHF HOME DESIGN

KEYPLAN

LEGENDA :

- C1 GYPSUM BOARD
- C2 CEILING FIN HPL WOOD
- C3 SKY LIGHT ROOF
- CEILING
- LED

PROJECT :

PERSONAL HOUSE

OWNER :

IBU RIA

ADDRESS PROJECT :

KUNINGAN, JAWA BARAT

PERENCANA :

IHF HOME DESIGN

JUDUL GAMBAR :



DENAH PLAFON

SKALA (A3)	DESIGN	
	DRAWN	IHF HOME DESIGN
	SATUAN	mm
DISETUJUI :		REVISI
		NOMOR GAMBAR
		A-005
TANGGAL	21/04/2025	



DENAH CEILING / PLAFON

Skala 1 : 25

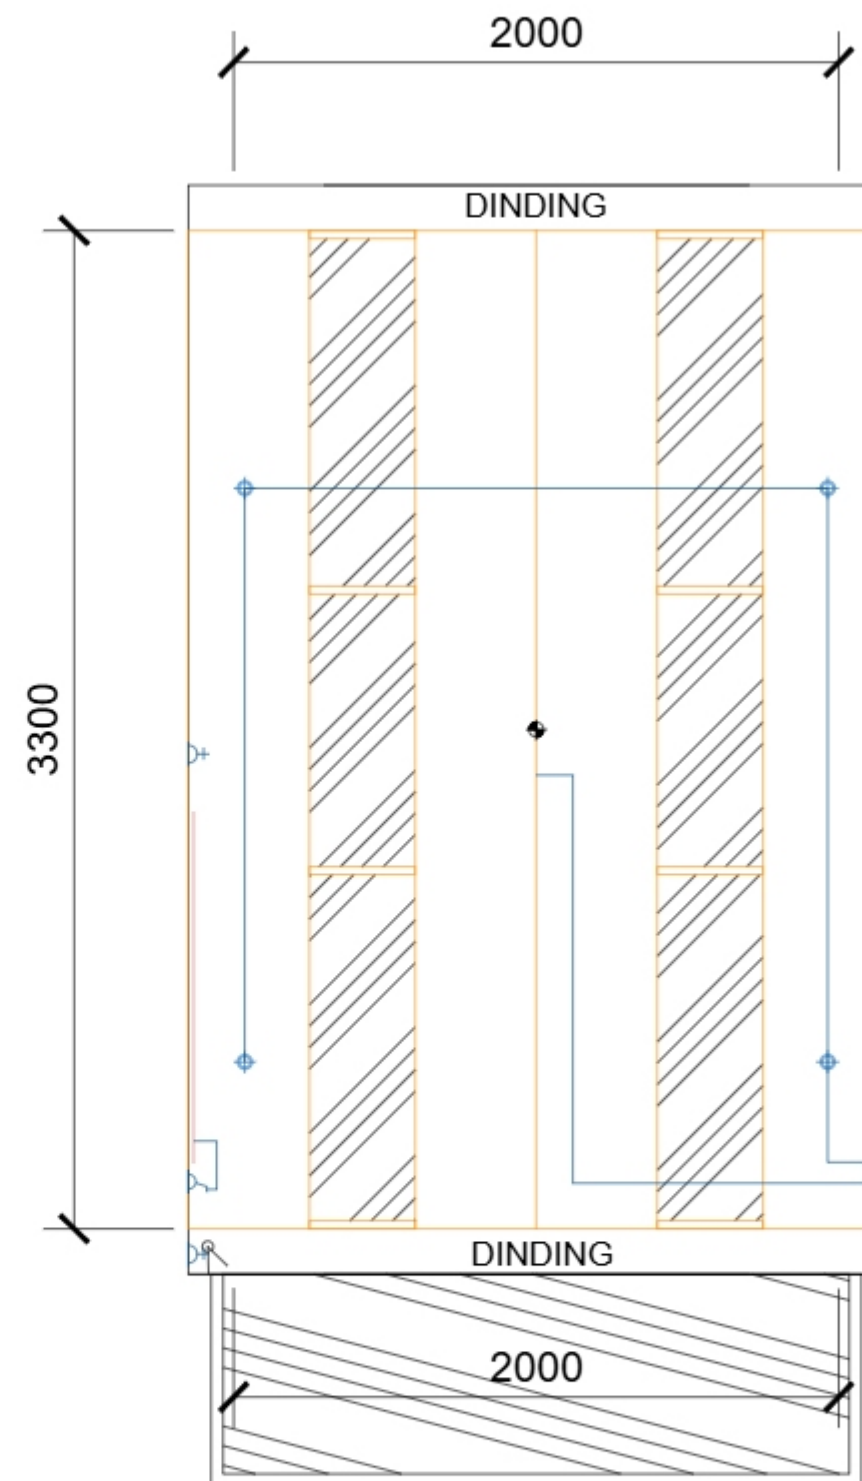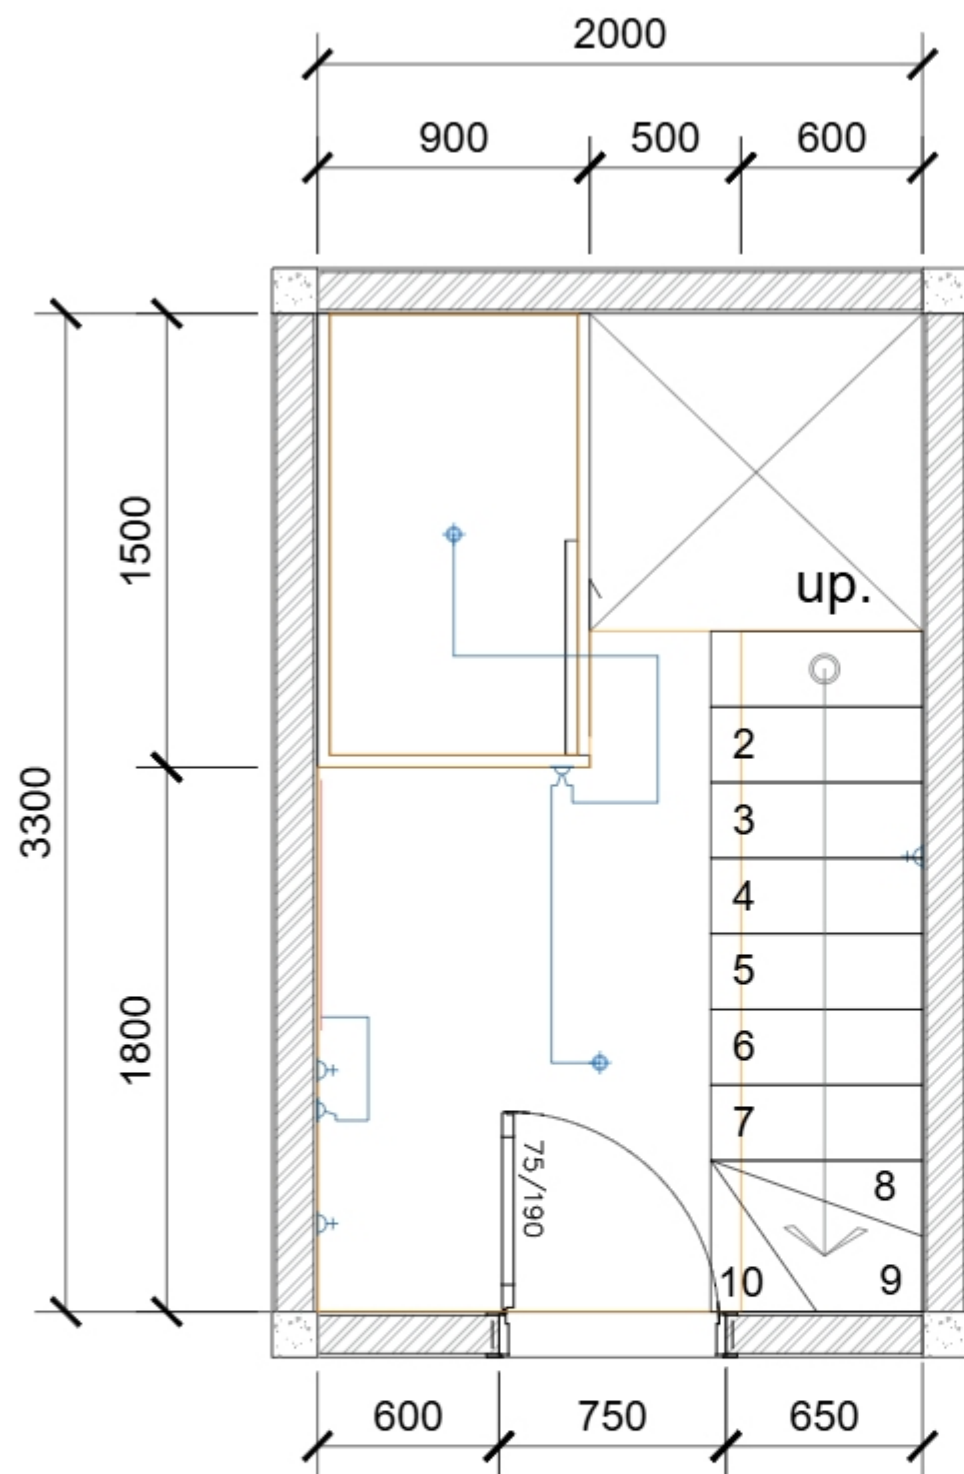

INTERIOR HOUSING FURNITURE
IHF HOME DESIGN

KEYPLAN

LEGENDA :

-  CCTV
-  DOWNLIGHT
-  LAMPU GANTUNG
-  SAKLAT TUNGGAL
-  SAKLAR GANDA
-  STOP KONTAK
-  CEILING
-  LED
-  KABEL

PROJECT :

PERSONAL HOUSE

OWNER :

IBU RIA

ADDRESS PROJECT :

KUNINGAN, JAWA BARAT

PERENCANA :

IHF HOME DESIGN

JUDUL GAMBAR :

DENAH ELEKTRIKAL

SKALA (A3)	DESIGN	
1 : 25	DRAWN	IHF HOME DESIGN
	SATUAN	mm
DISETUJUI :	REVISI	NOMOR GAMBAR
		A-006
TANGGAL	21/04/2025	



INTERIOR HOUSING FURNITURE
IHF HOME DESIGN

KEYPLAN

LEGENDA :

- PIPA AIR BERSIH
- PIPA AIR BEKAS
- PIPA AIR KOTOR

PROJECT :

PERSONAL HOUSE

OWNER :

IBU RIA

ADDRESS PROJECT :

KUNINGAN, JAWA BARAT

PERENCANA :

IHF HOME DESIGN



JUDUL GAMBAR :

DENAH PLUMBING

SKALA (A3)	DESIGN	
1 : 25	DRAWN	IHF HOME DESIGN
	SATUAN	mm


DISETUJUI :	REVISI	NOMOR GAMBAR
		A-007

TANGGAL 21/04/2025

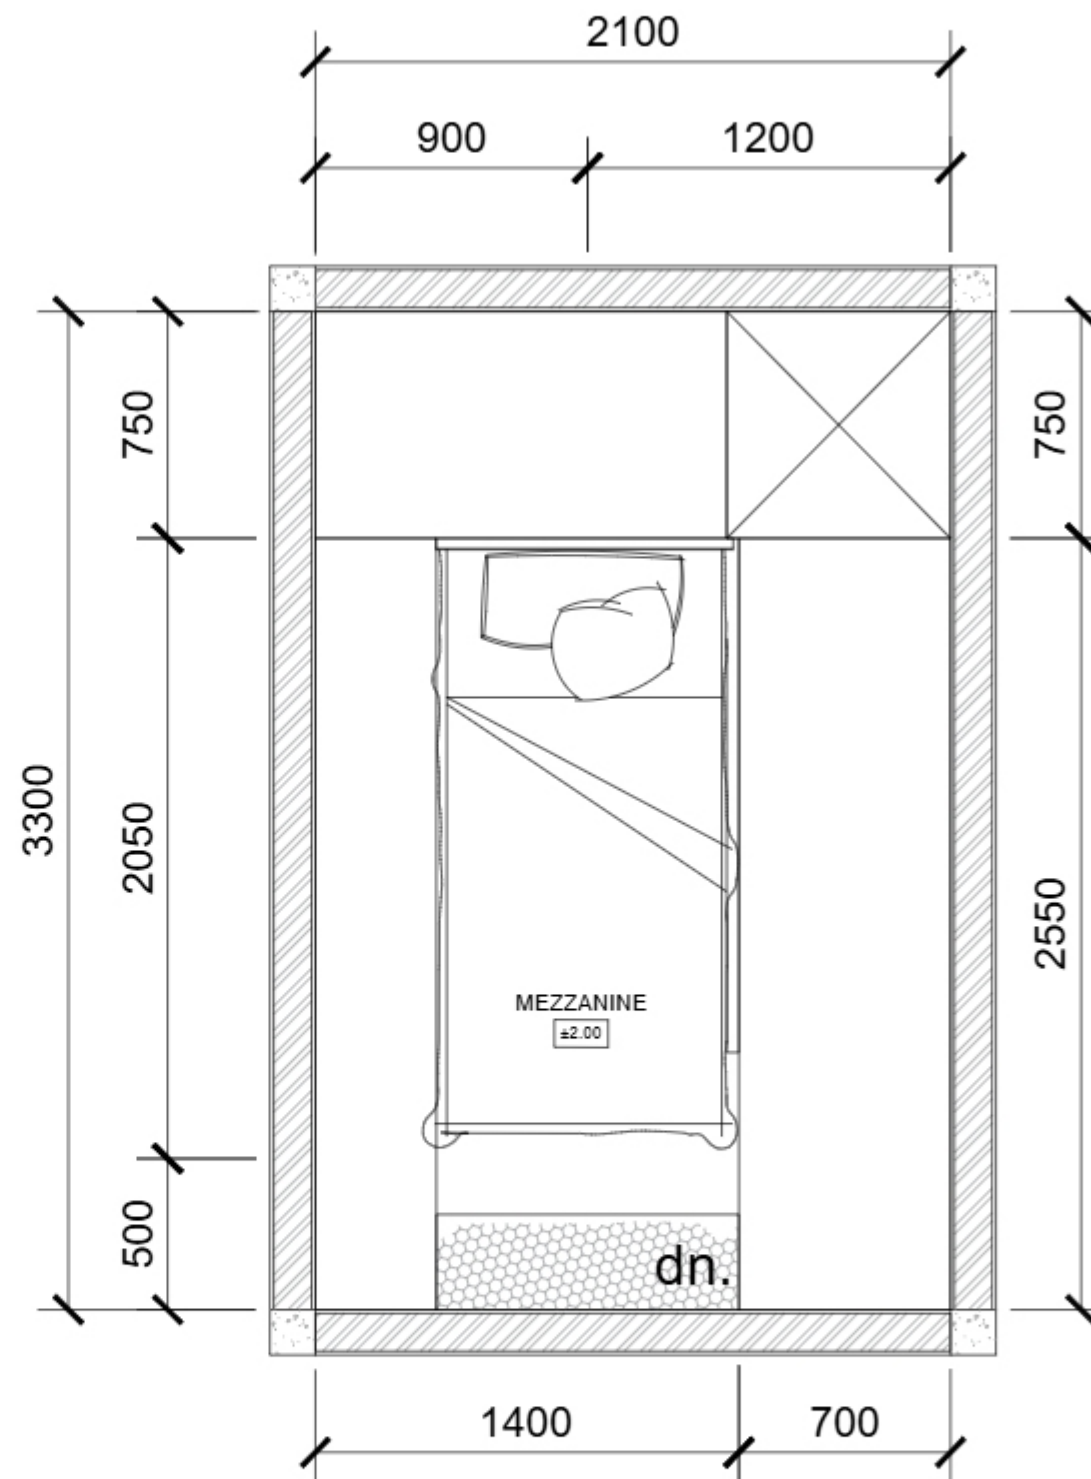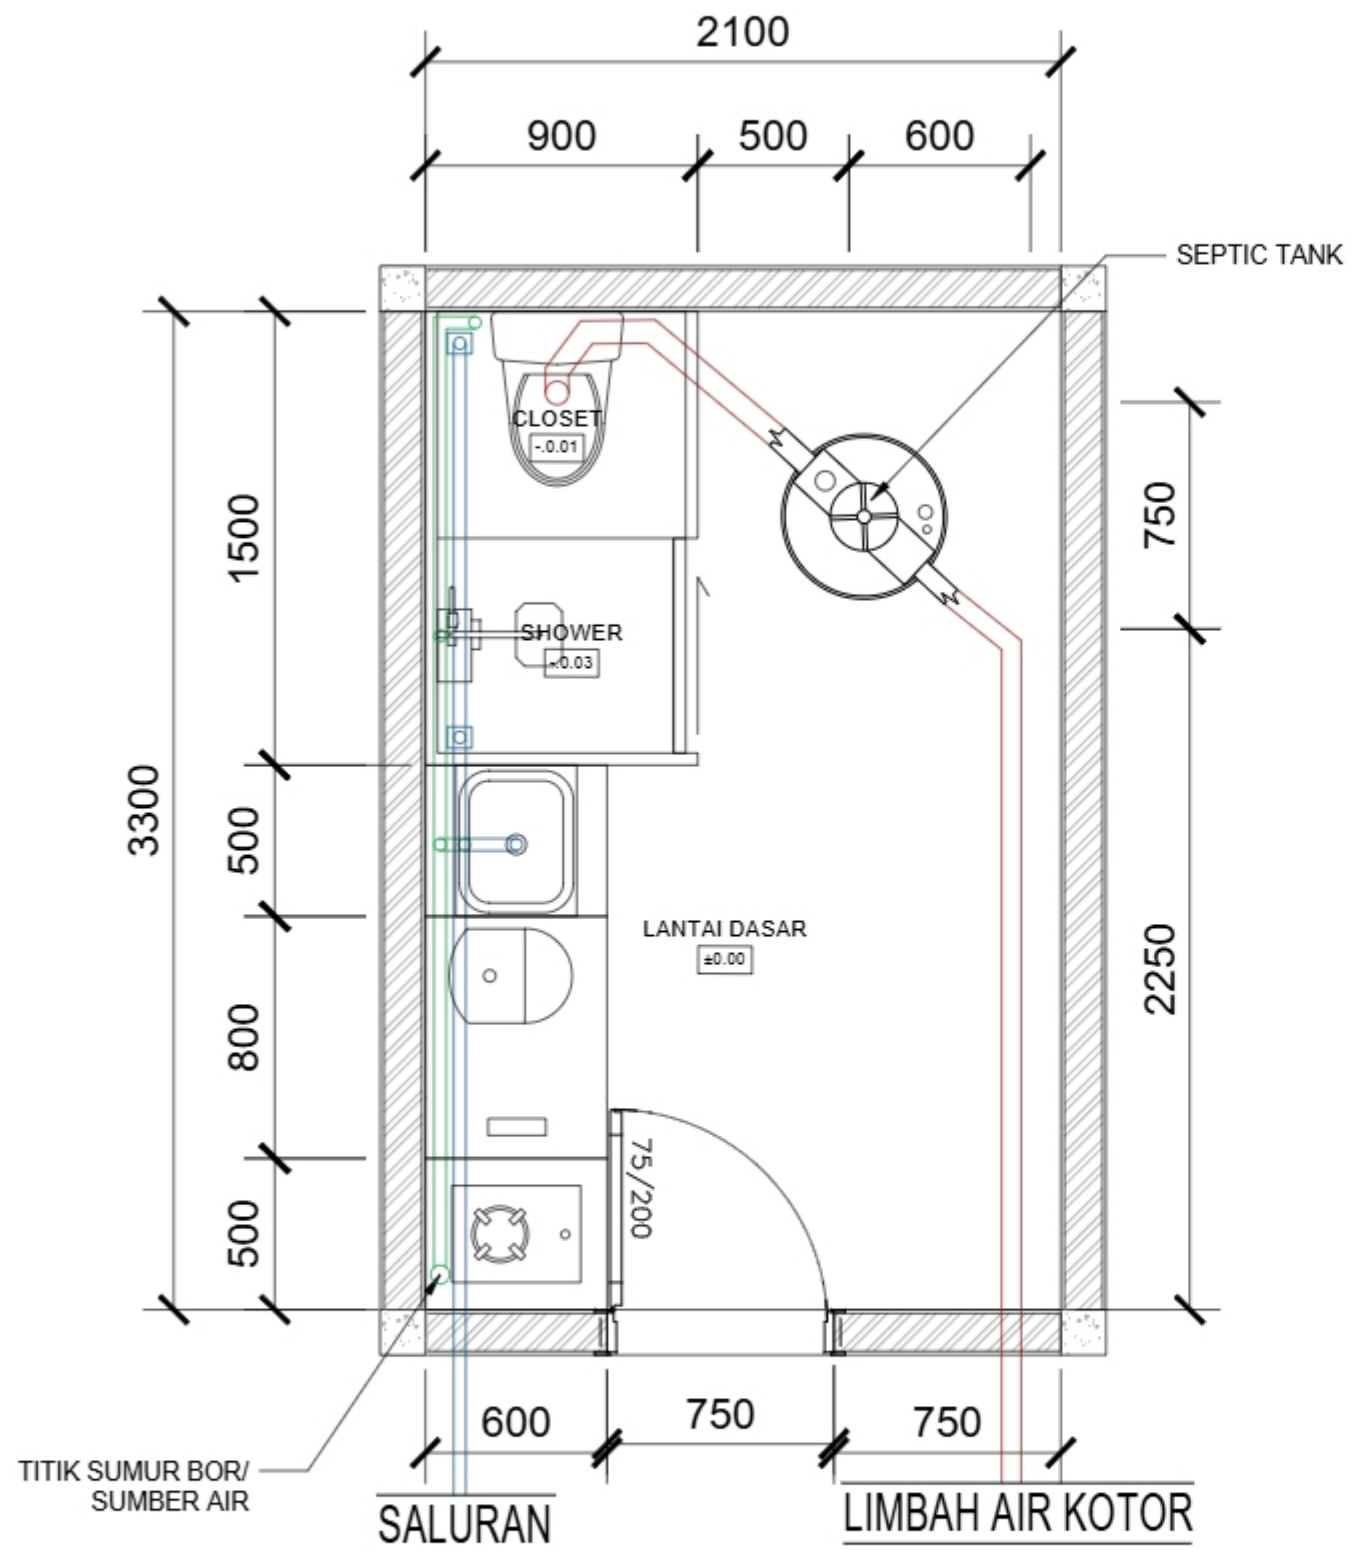

NOTE : POSISI SEPTICTANK BISA SAJA DILUAR ATAU SHARING
DENGAN PEMBUANGAN RUMAH UTAMA DILUAR BANGUNAN INI

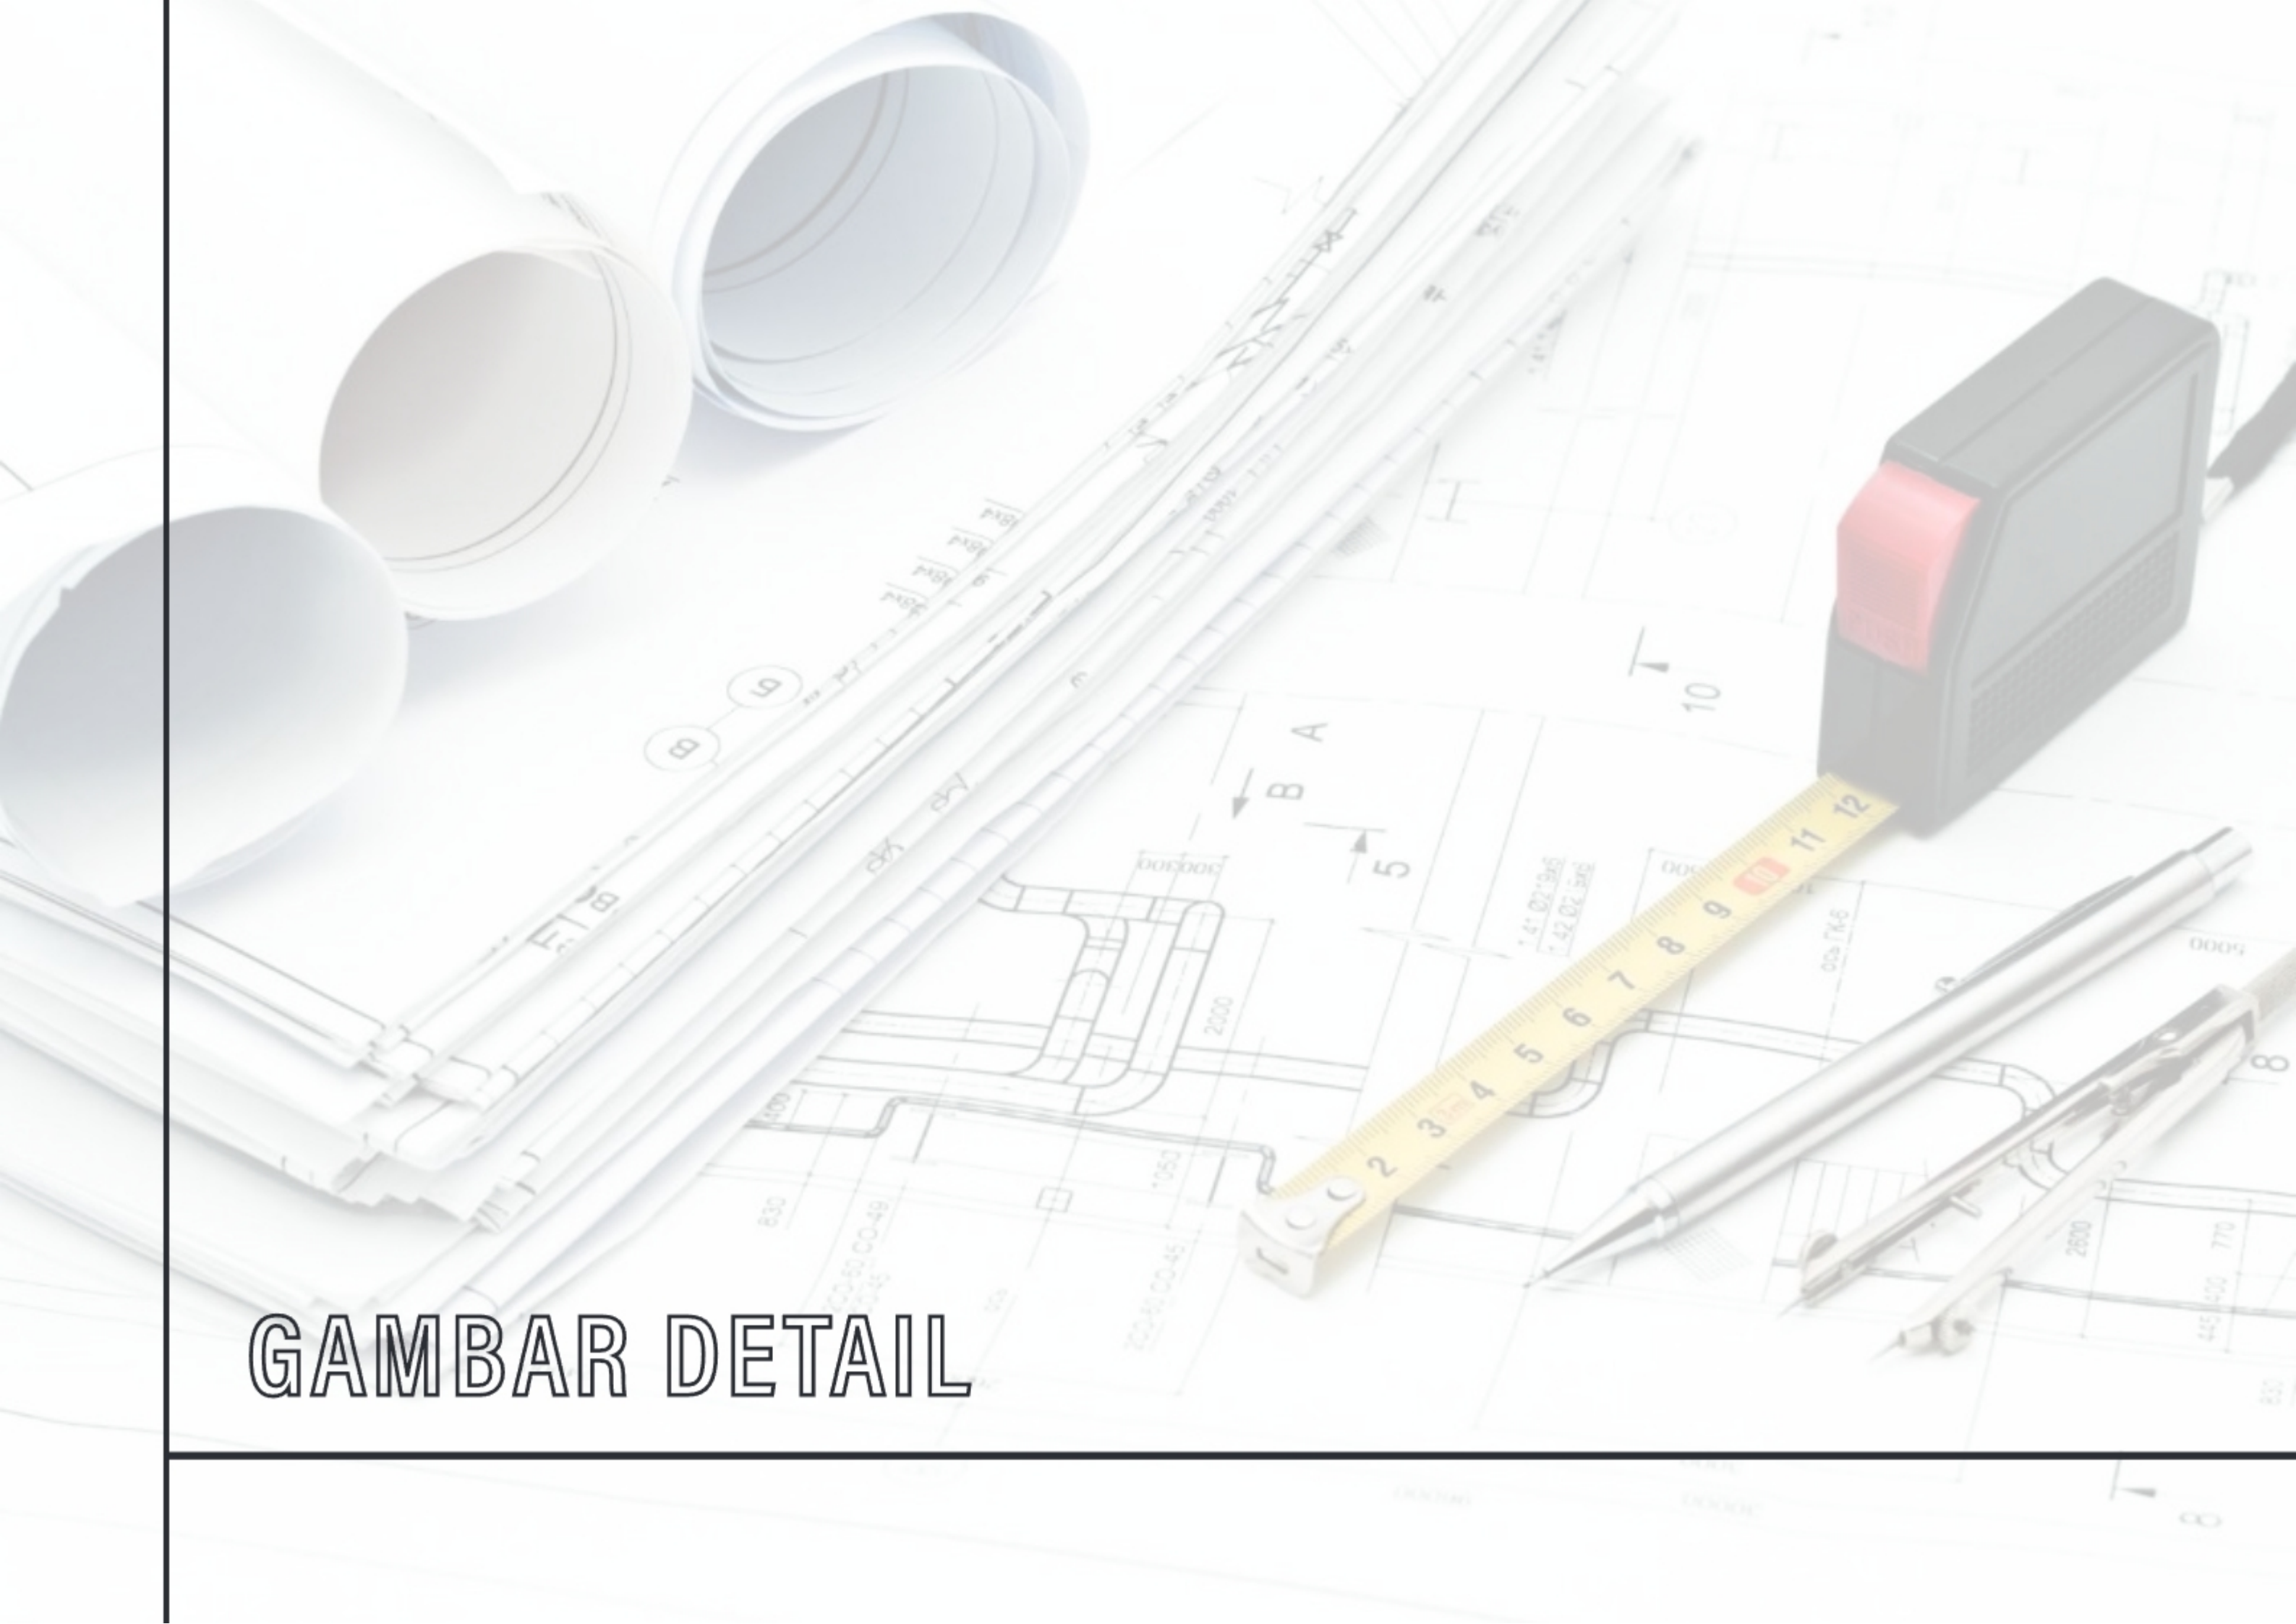



A detailed architectural drawing of a building's floor plan is the background. It features various rooms, corridors, and structural elements with dimensions and labels. Overlaid on the drawing are several drafting tools: a yellow folding ruler with black markings, a black and red retractable measuring tape, a silver mechanical pencil, a silver compass, and a silver straightedge. In the upper left corner, there are three rolled-up blueprints or documents. The entire scene is presented in a clean, professional style with a light gray border.

GAMBAR DETAIL

DETAIL FURNITURE


STORAGE BAWAH TANGGA

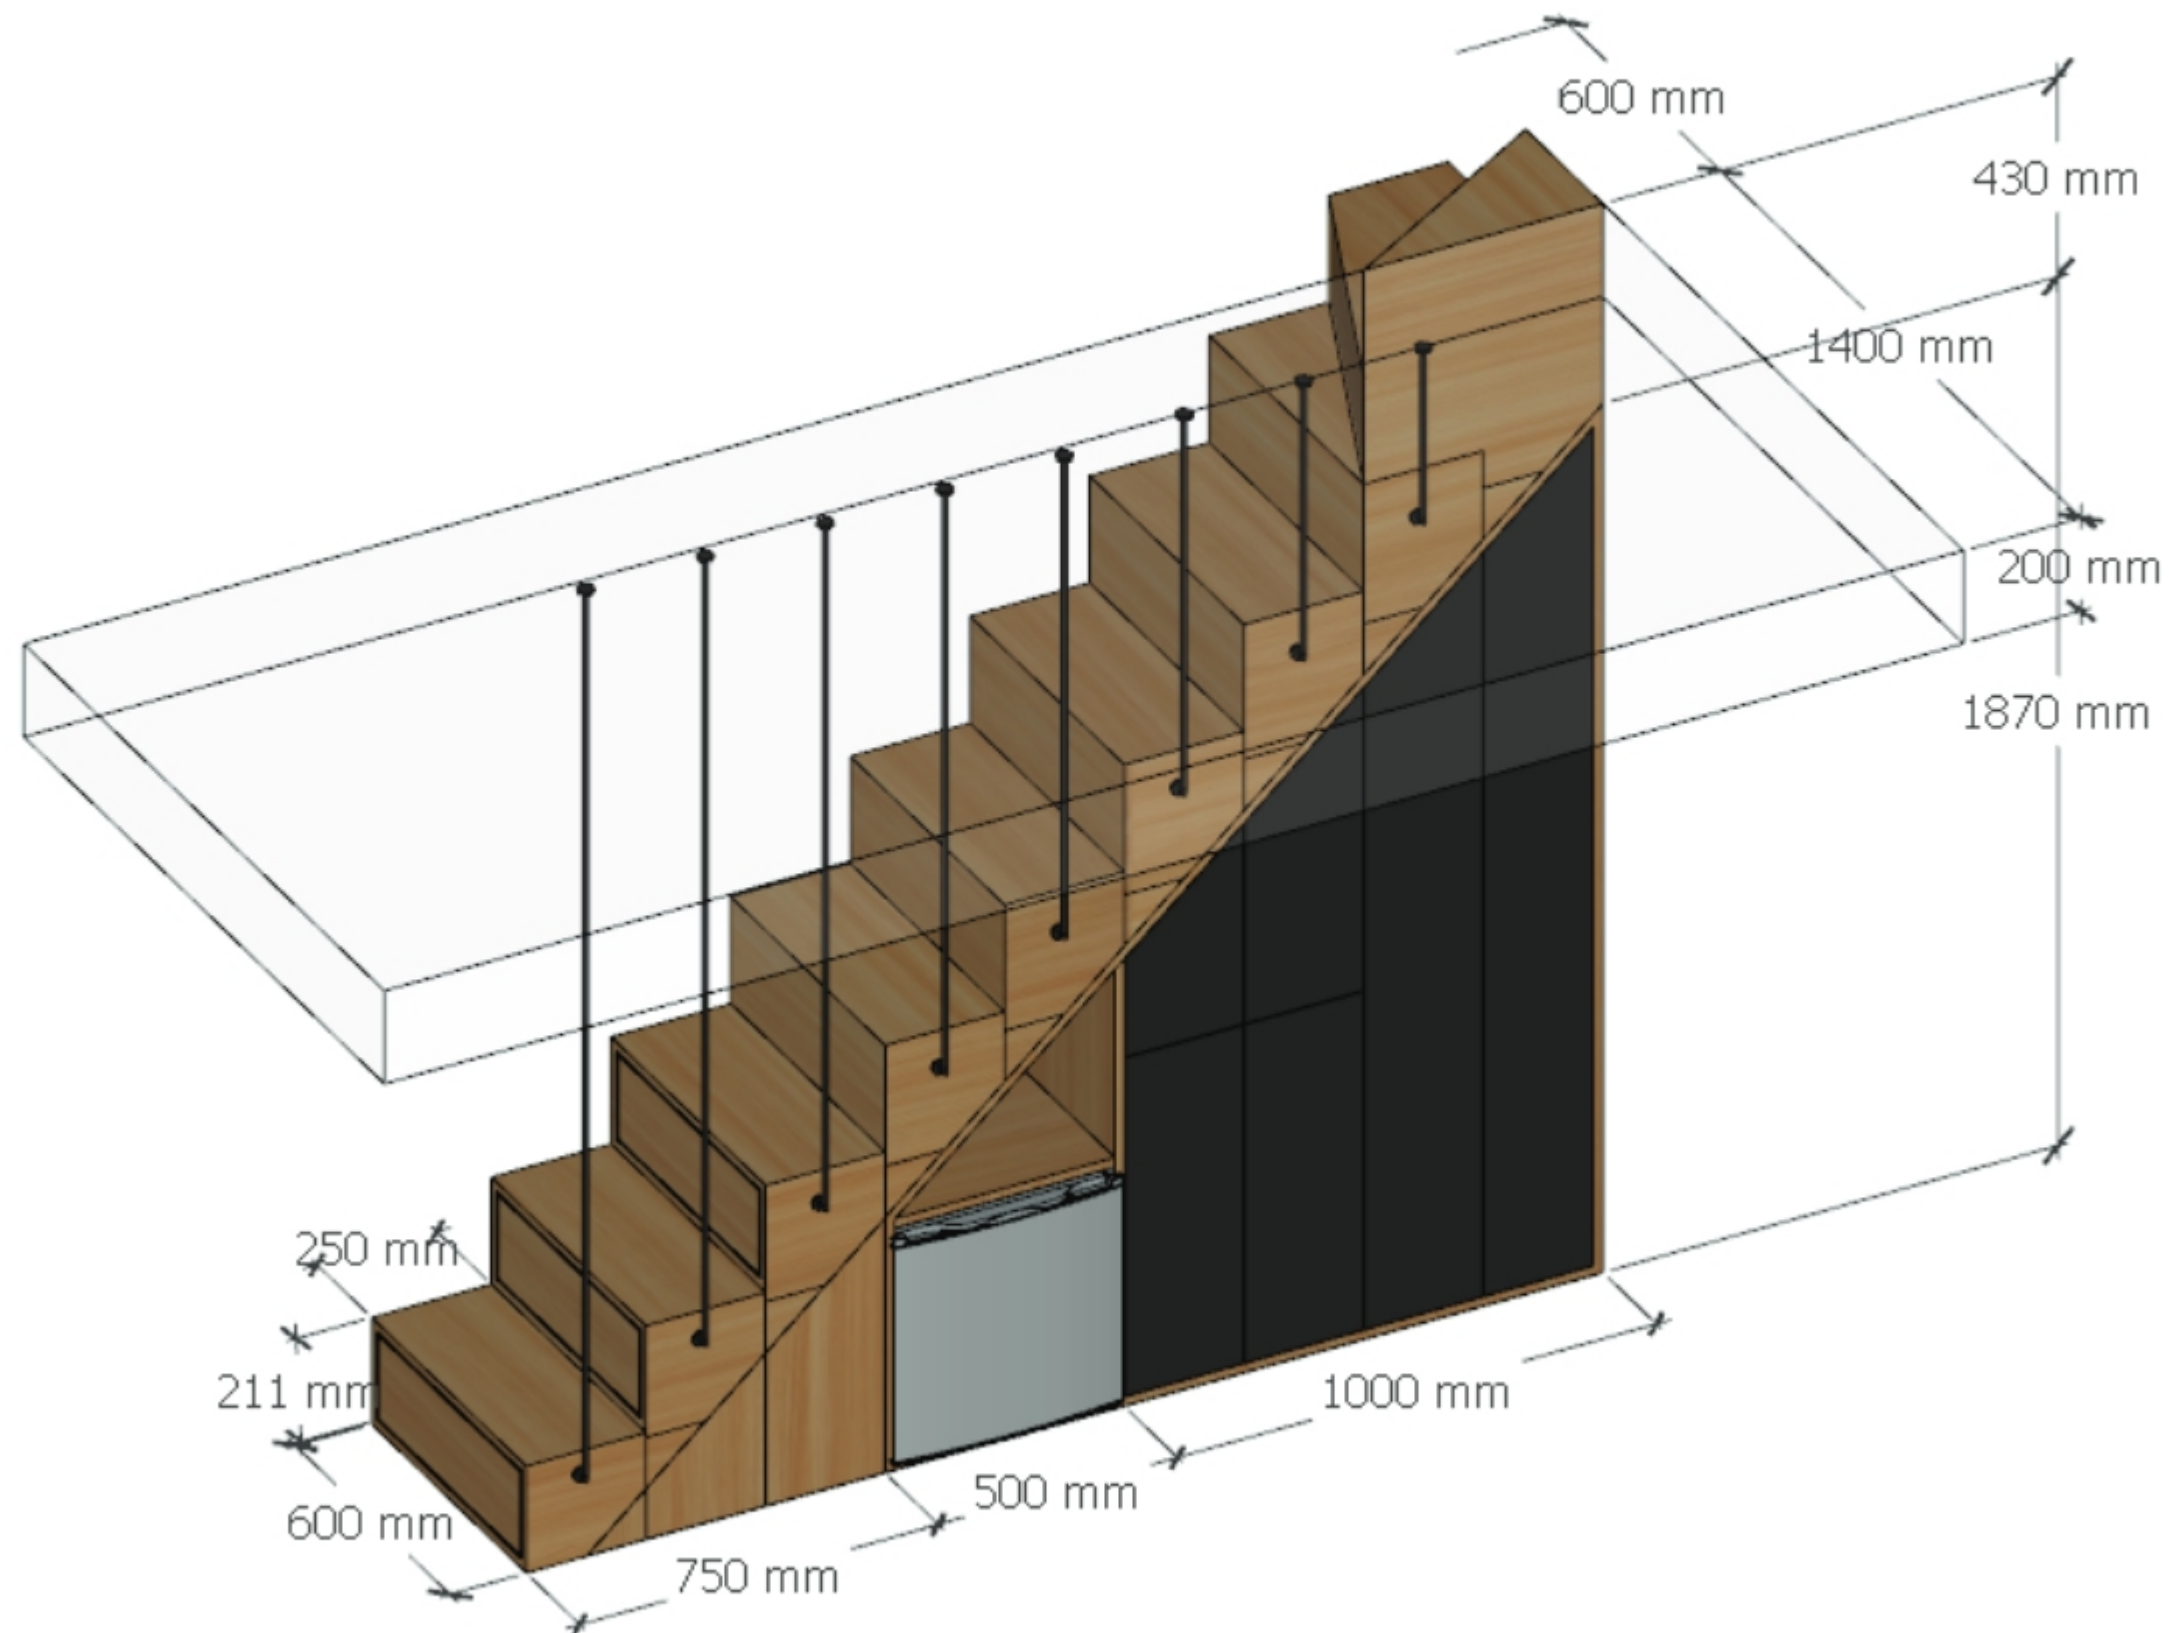


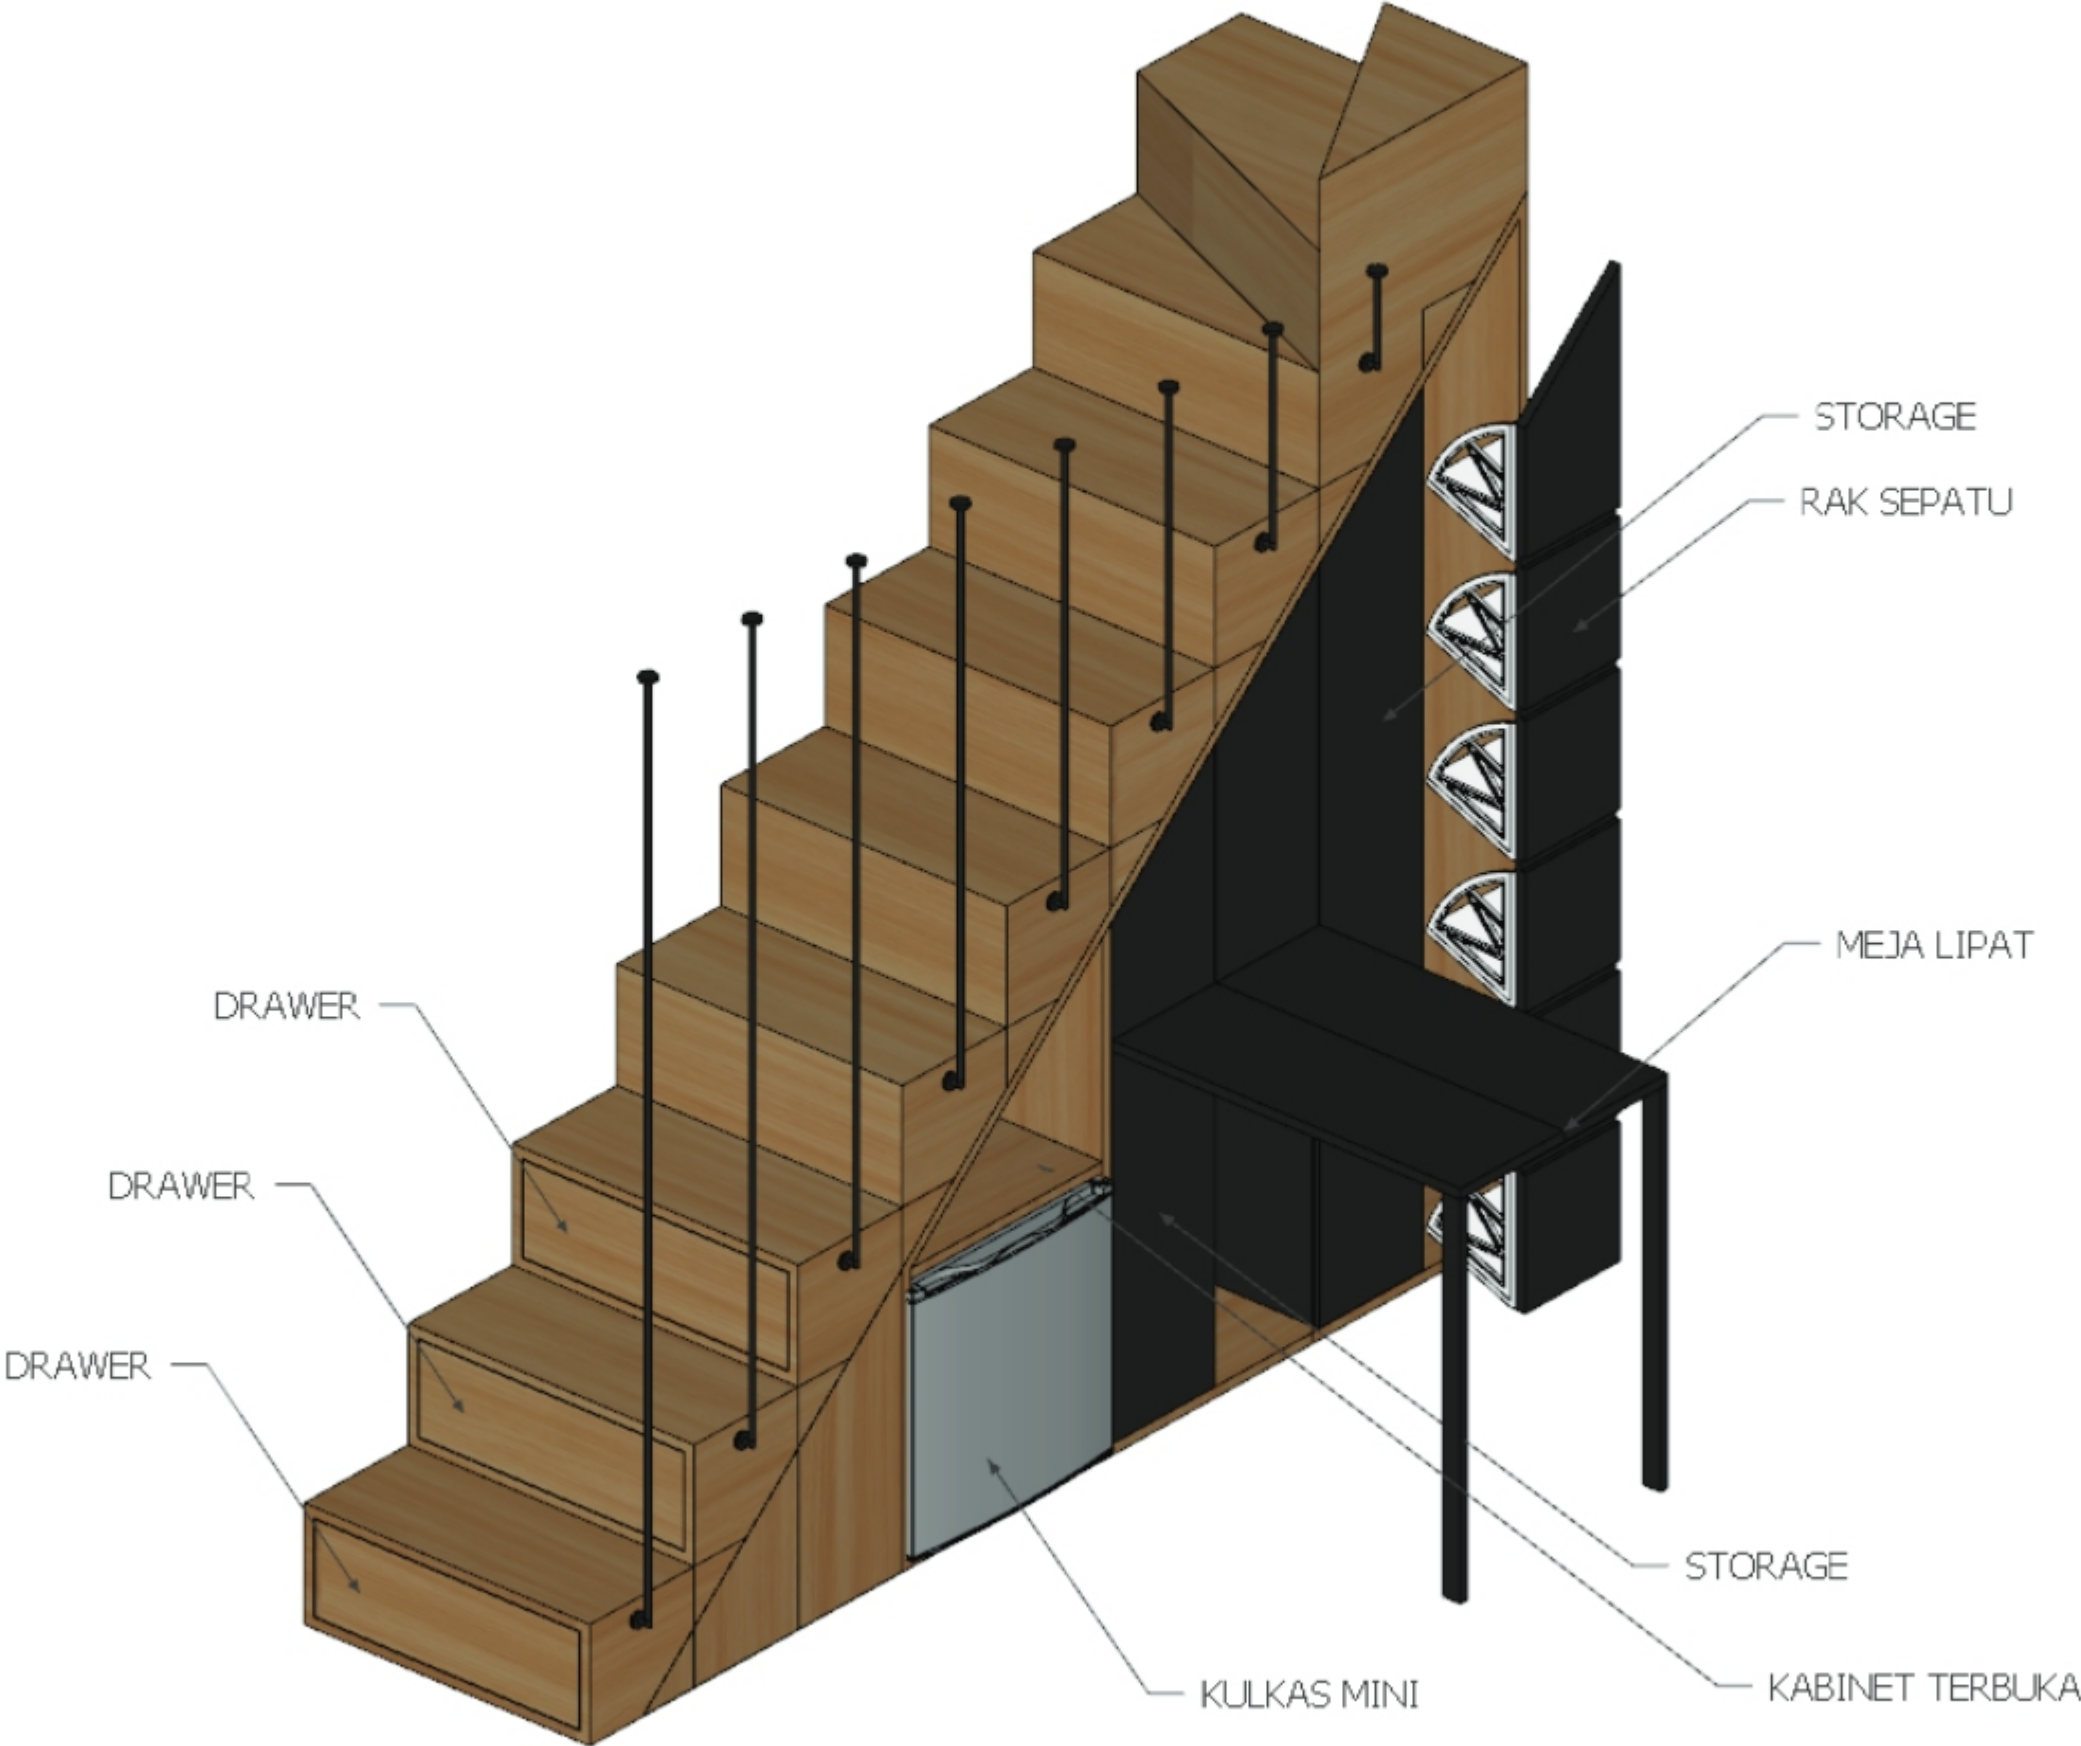


DETAIL FURNITURE

KABINET ATAS DAN BAWAH PANTRY

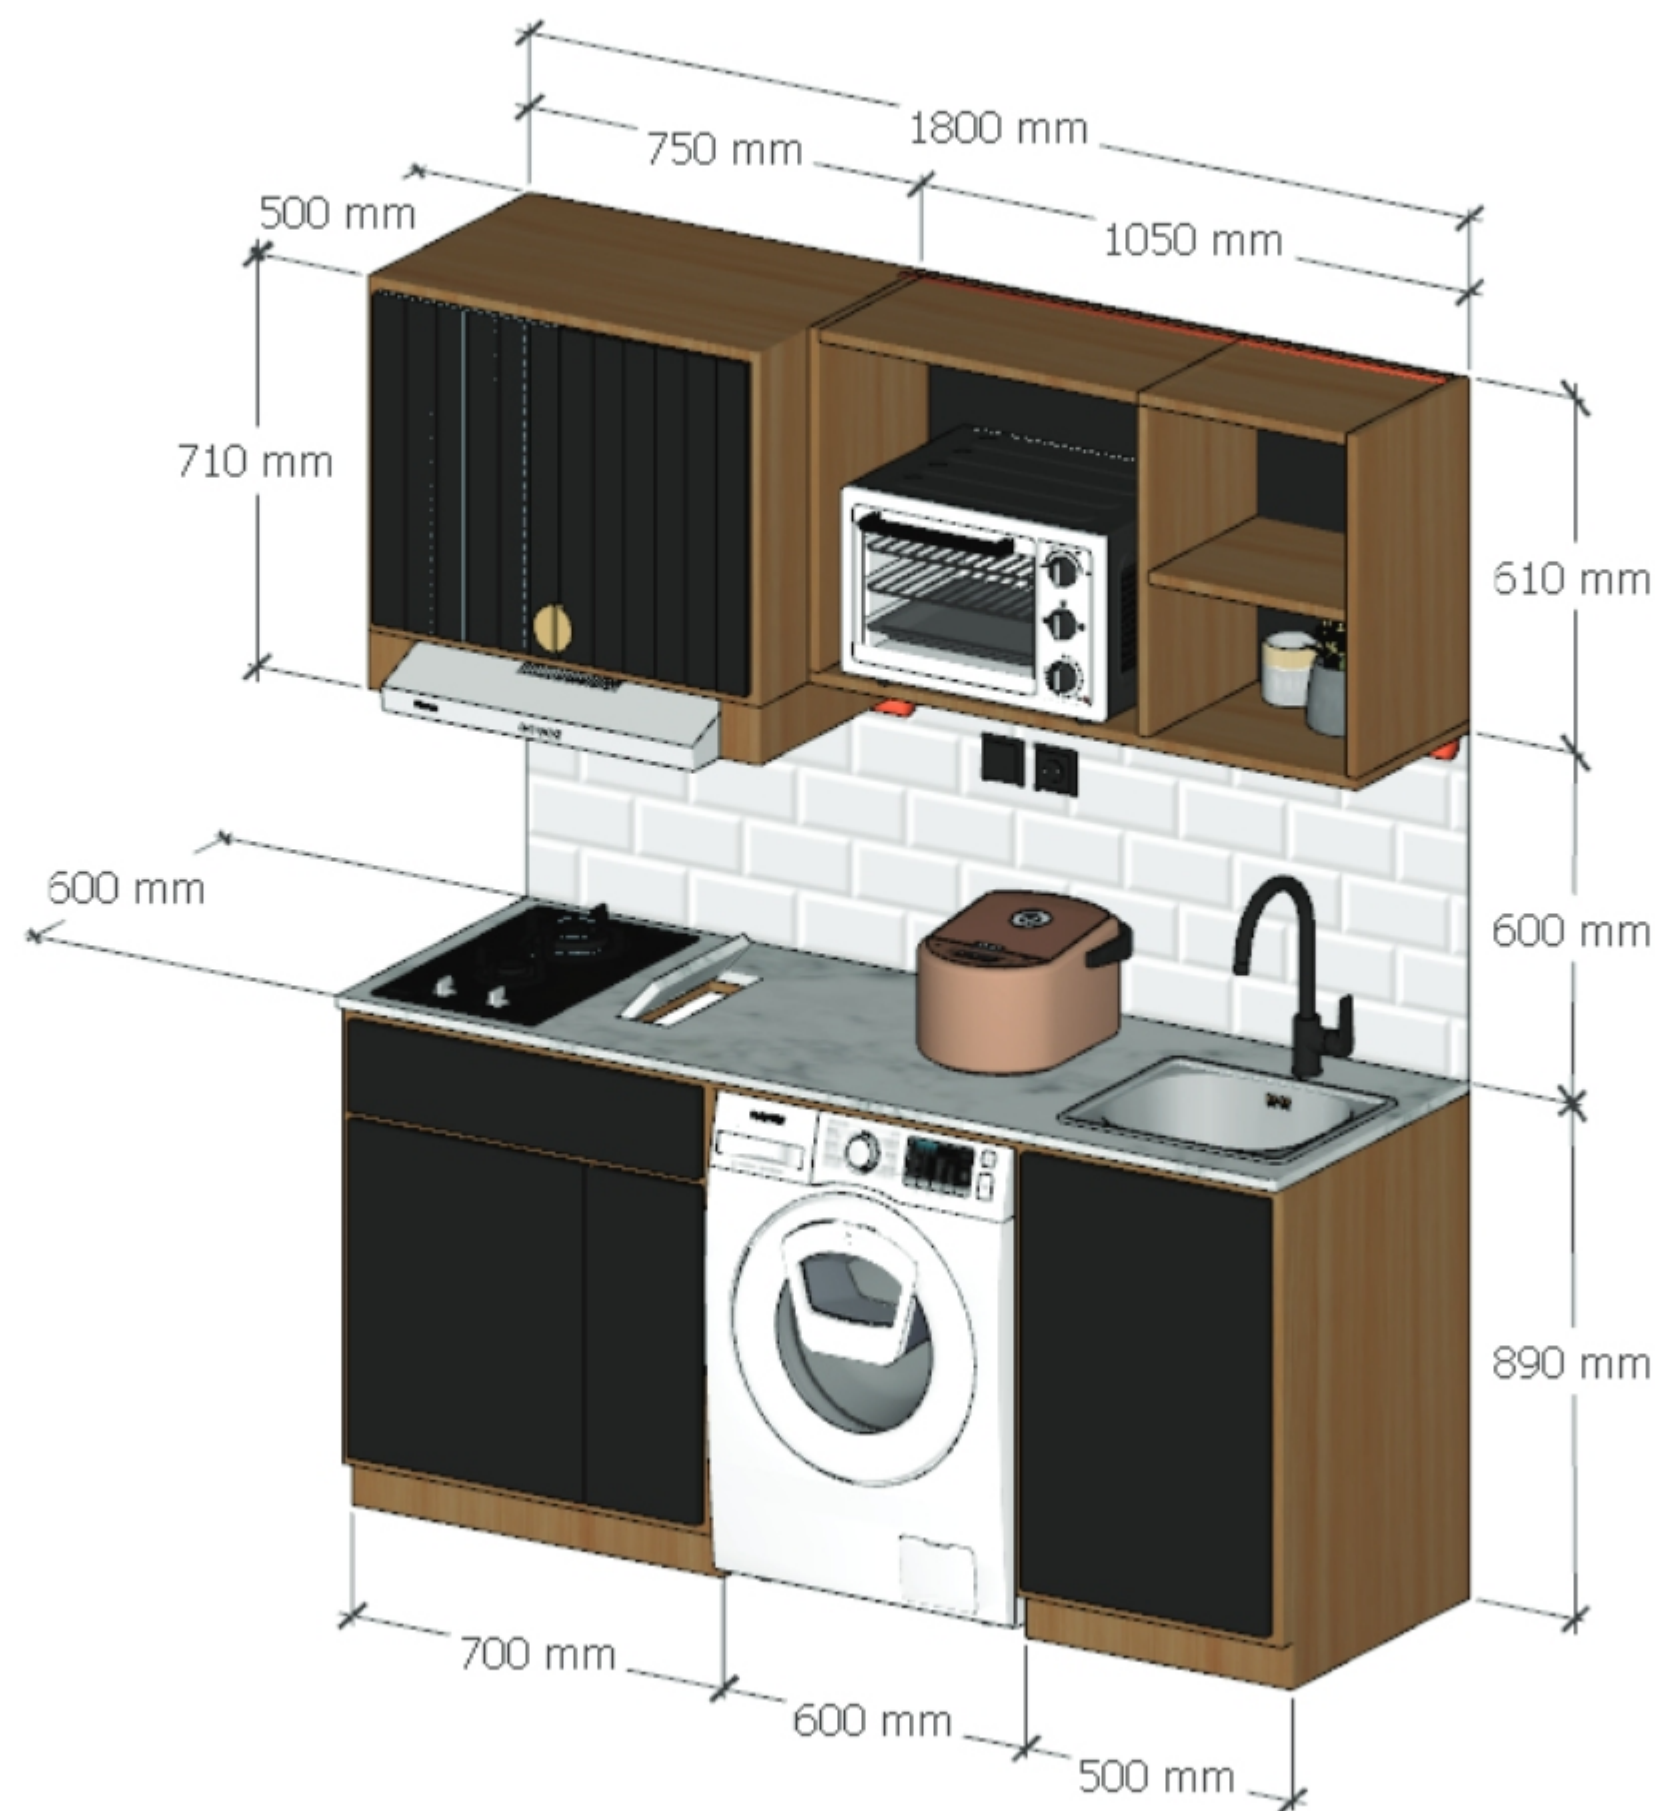


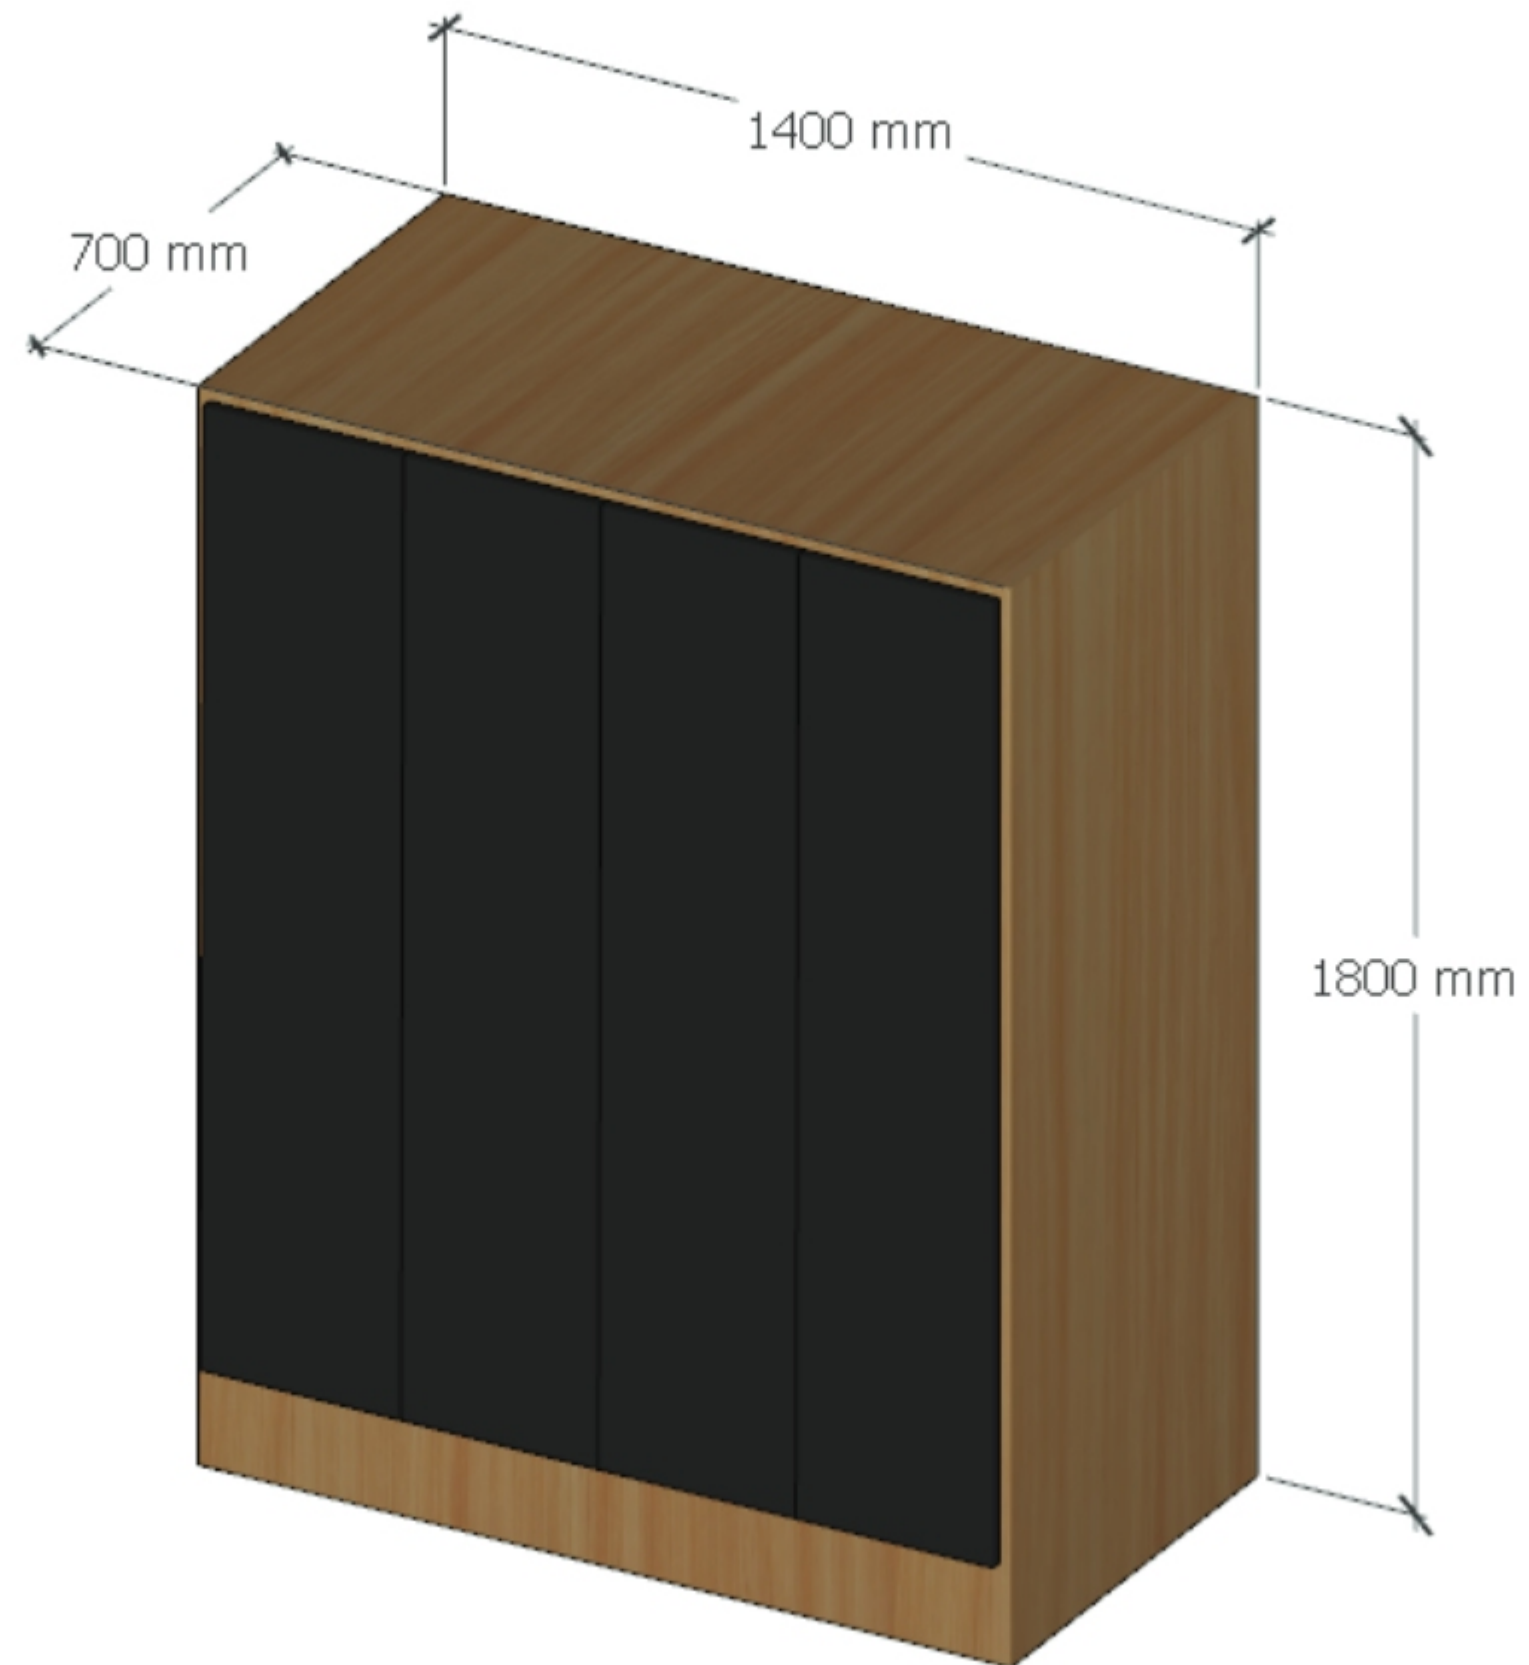

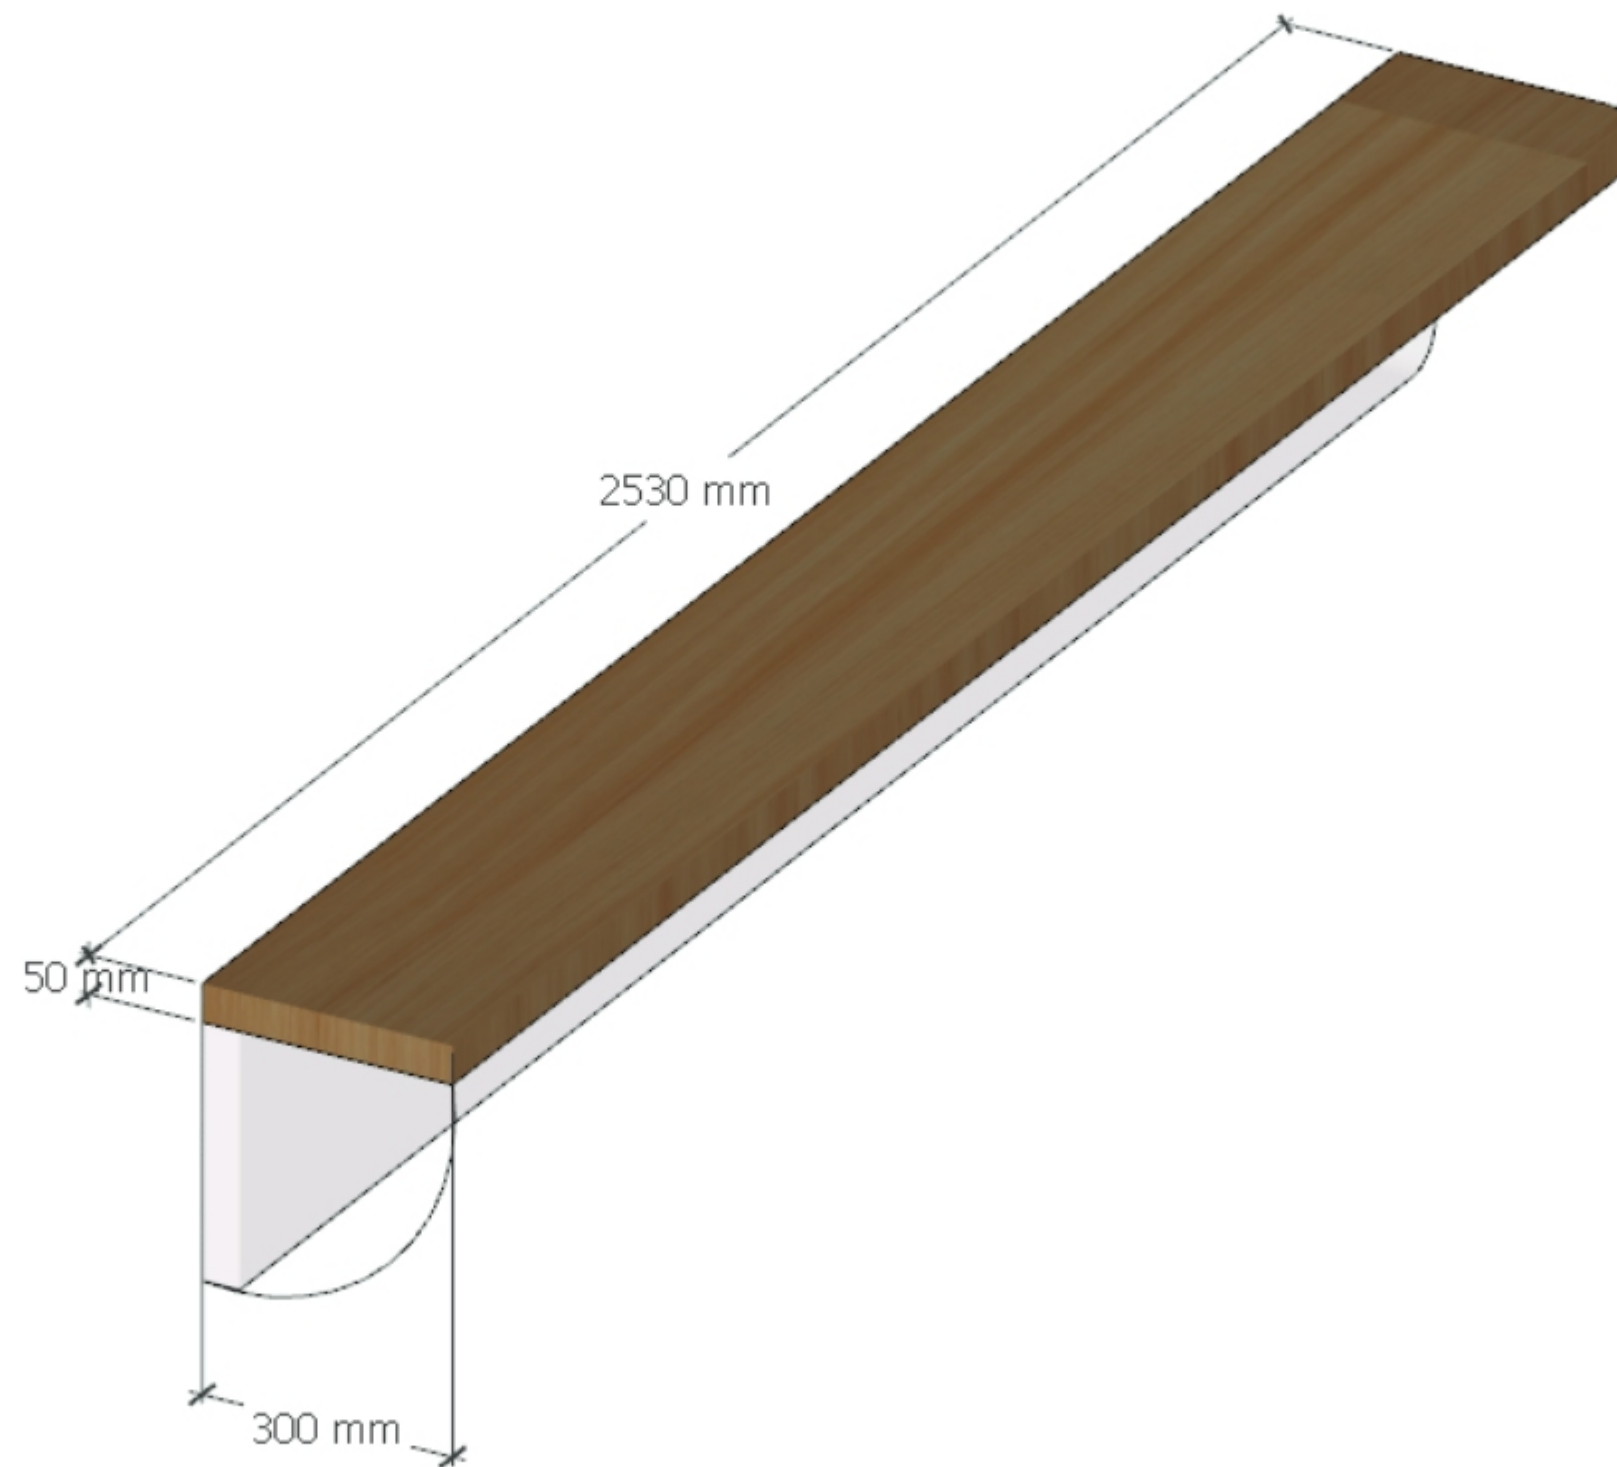

DETAIL FURNITURE


KISI-KISI WALLPANEL

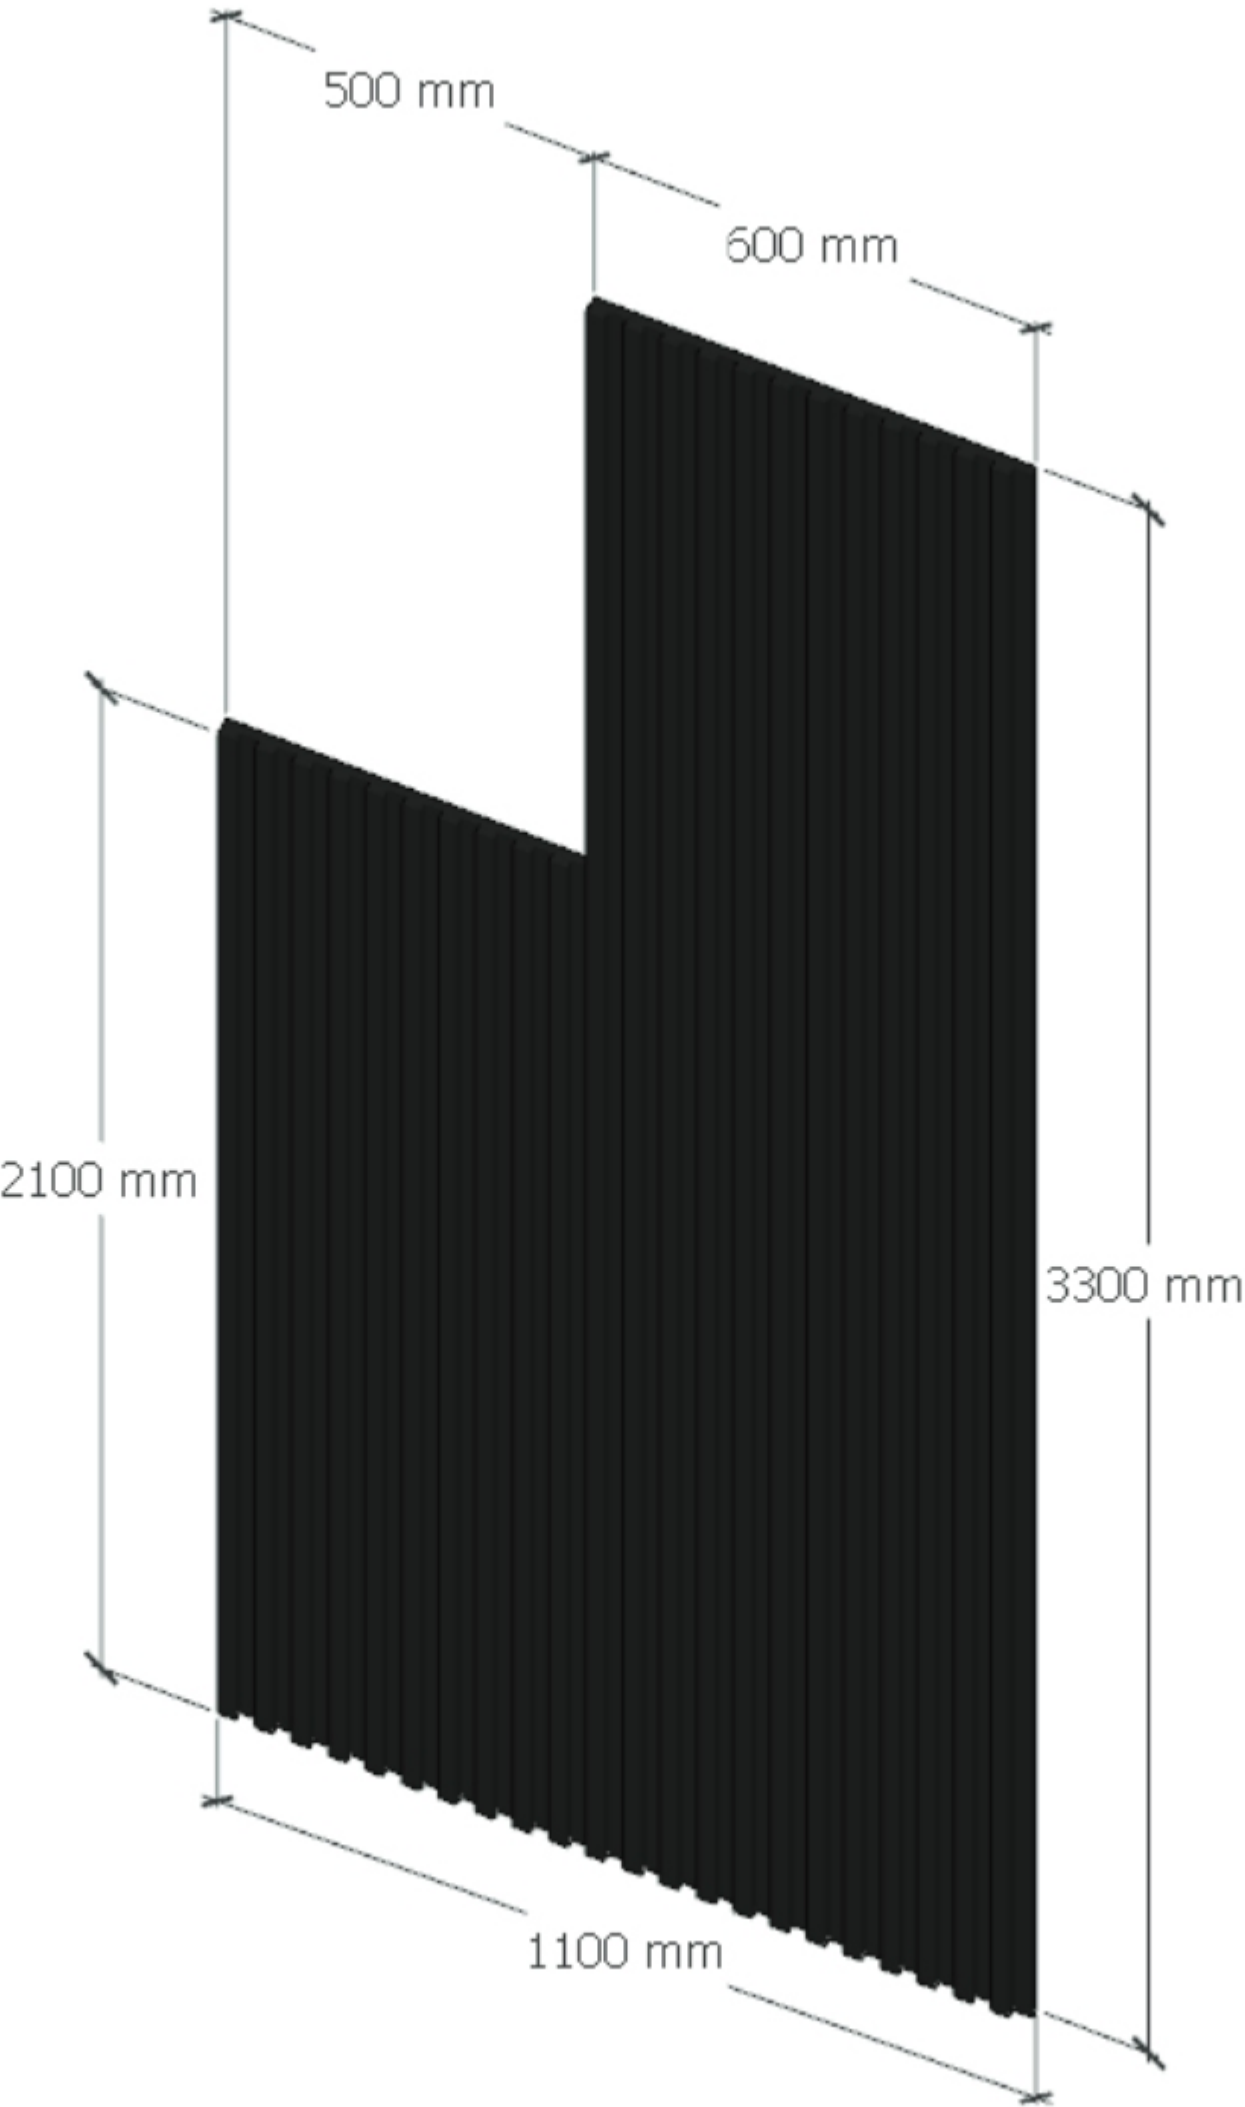


DETAIL PINTU JENDELA




P1 SWING
ENGINERING DOOR

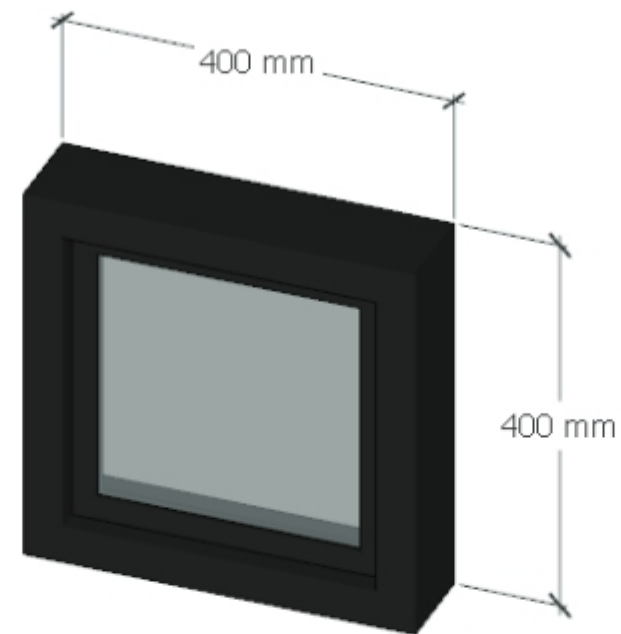


J1
JENDELA PANTRY

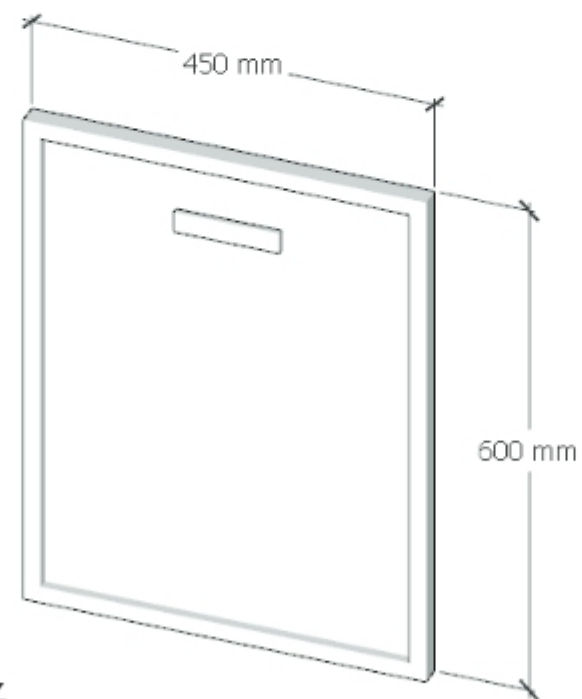


P4
PINTU TEMPAT SAMPAH

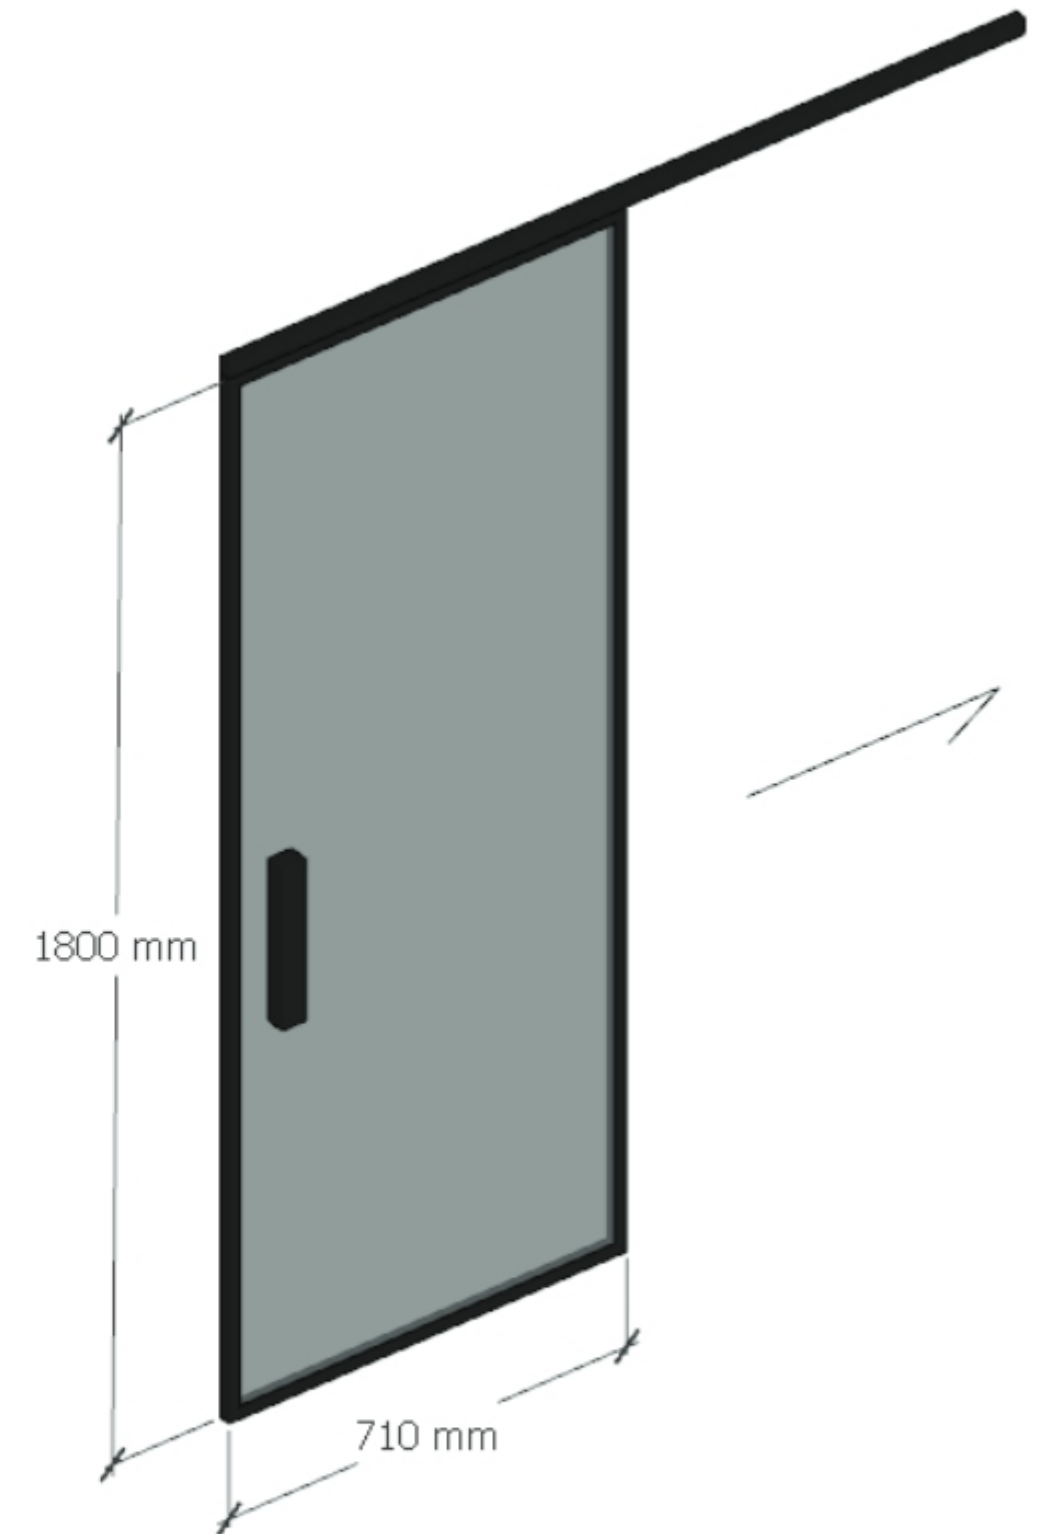


P3
PINTU KACA KAMAR MANDI
BUREM

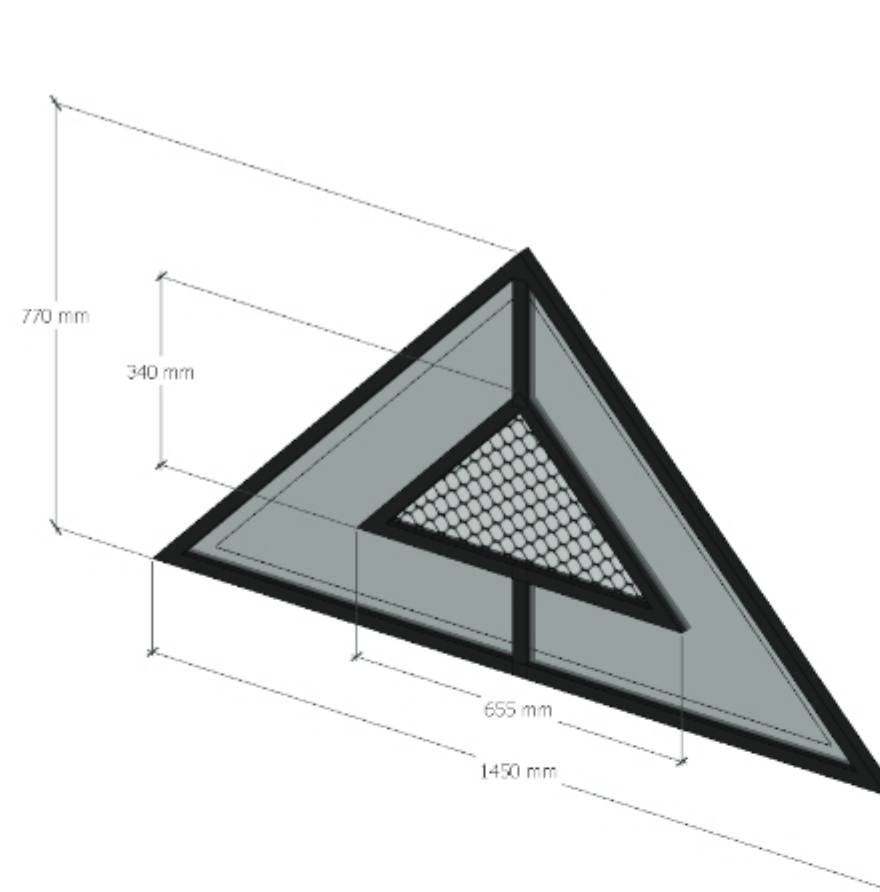

J2
JENDELA ATAS (OPSIONAL)

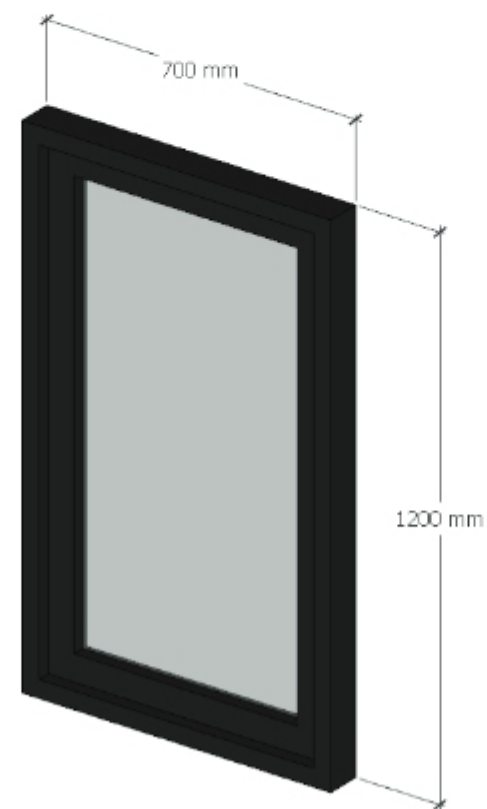


J3
JENDELA ATAS (OPSIONAL)

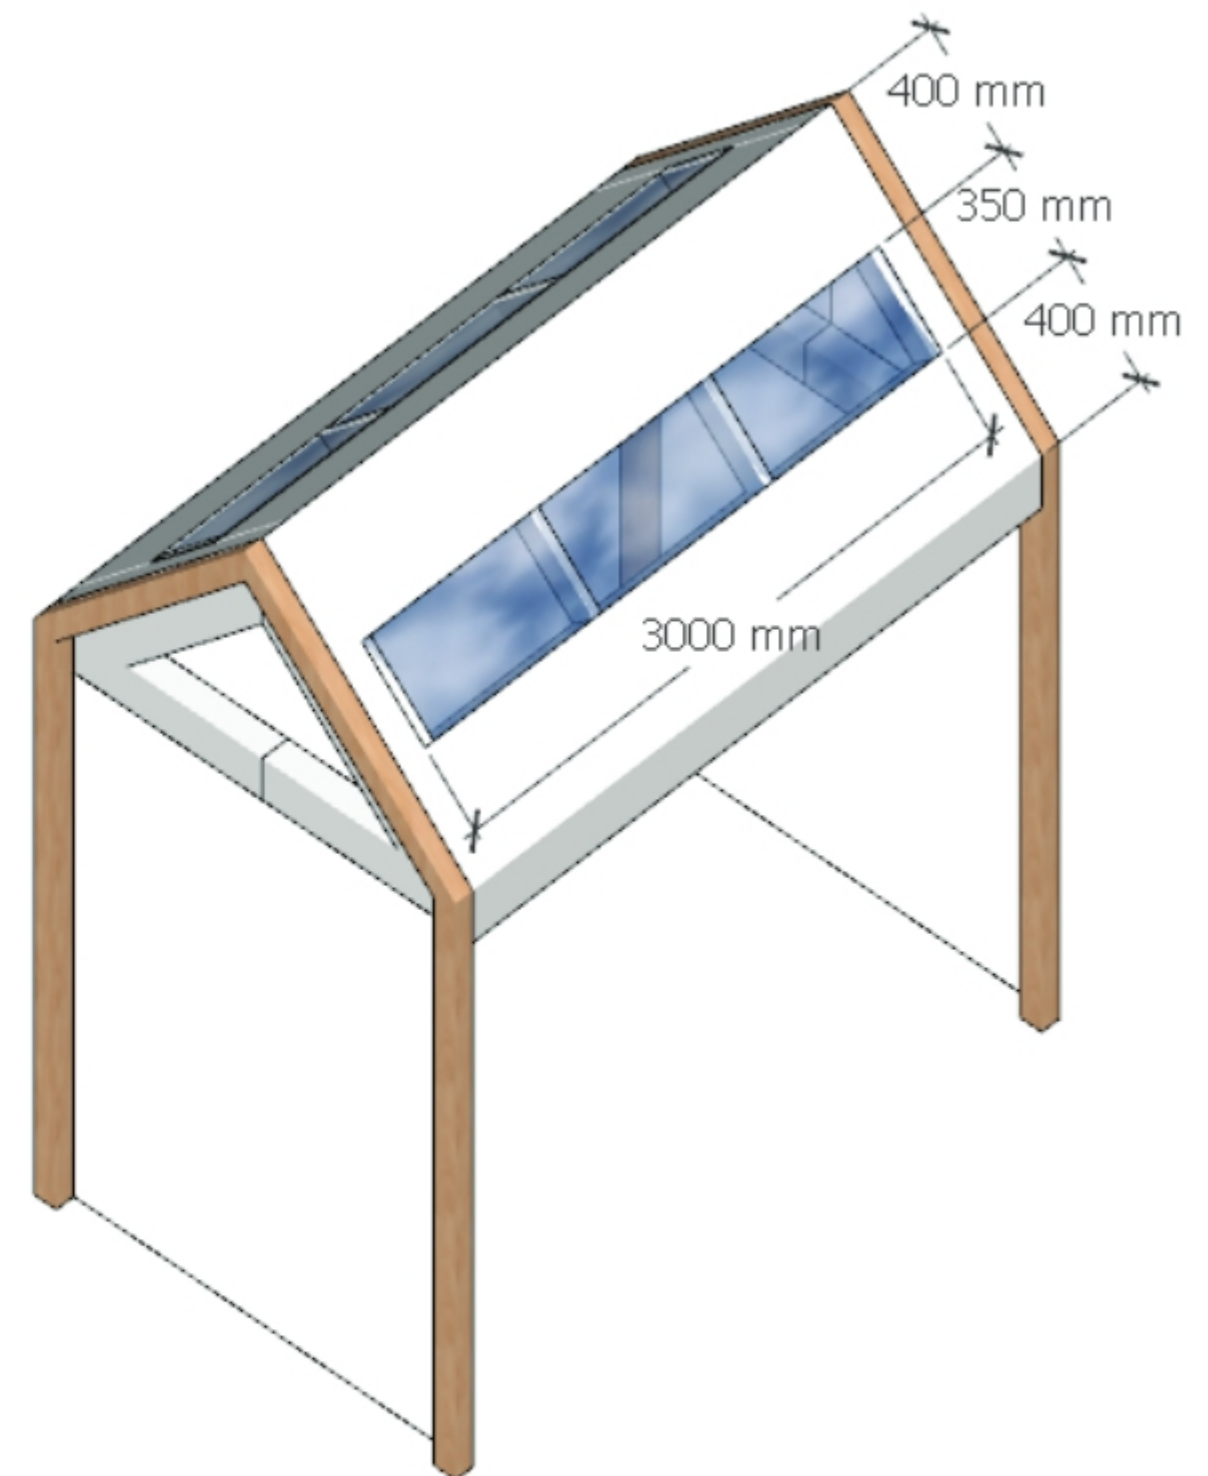

SKYLIGHT
SOLARPLAT



DETAIL PINTU

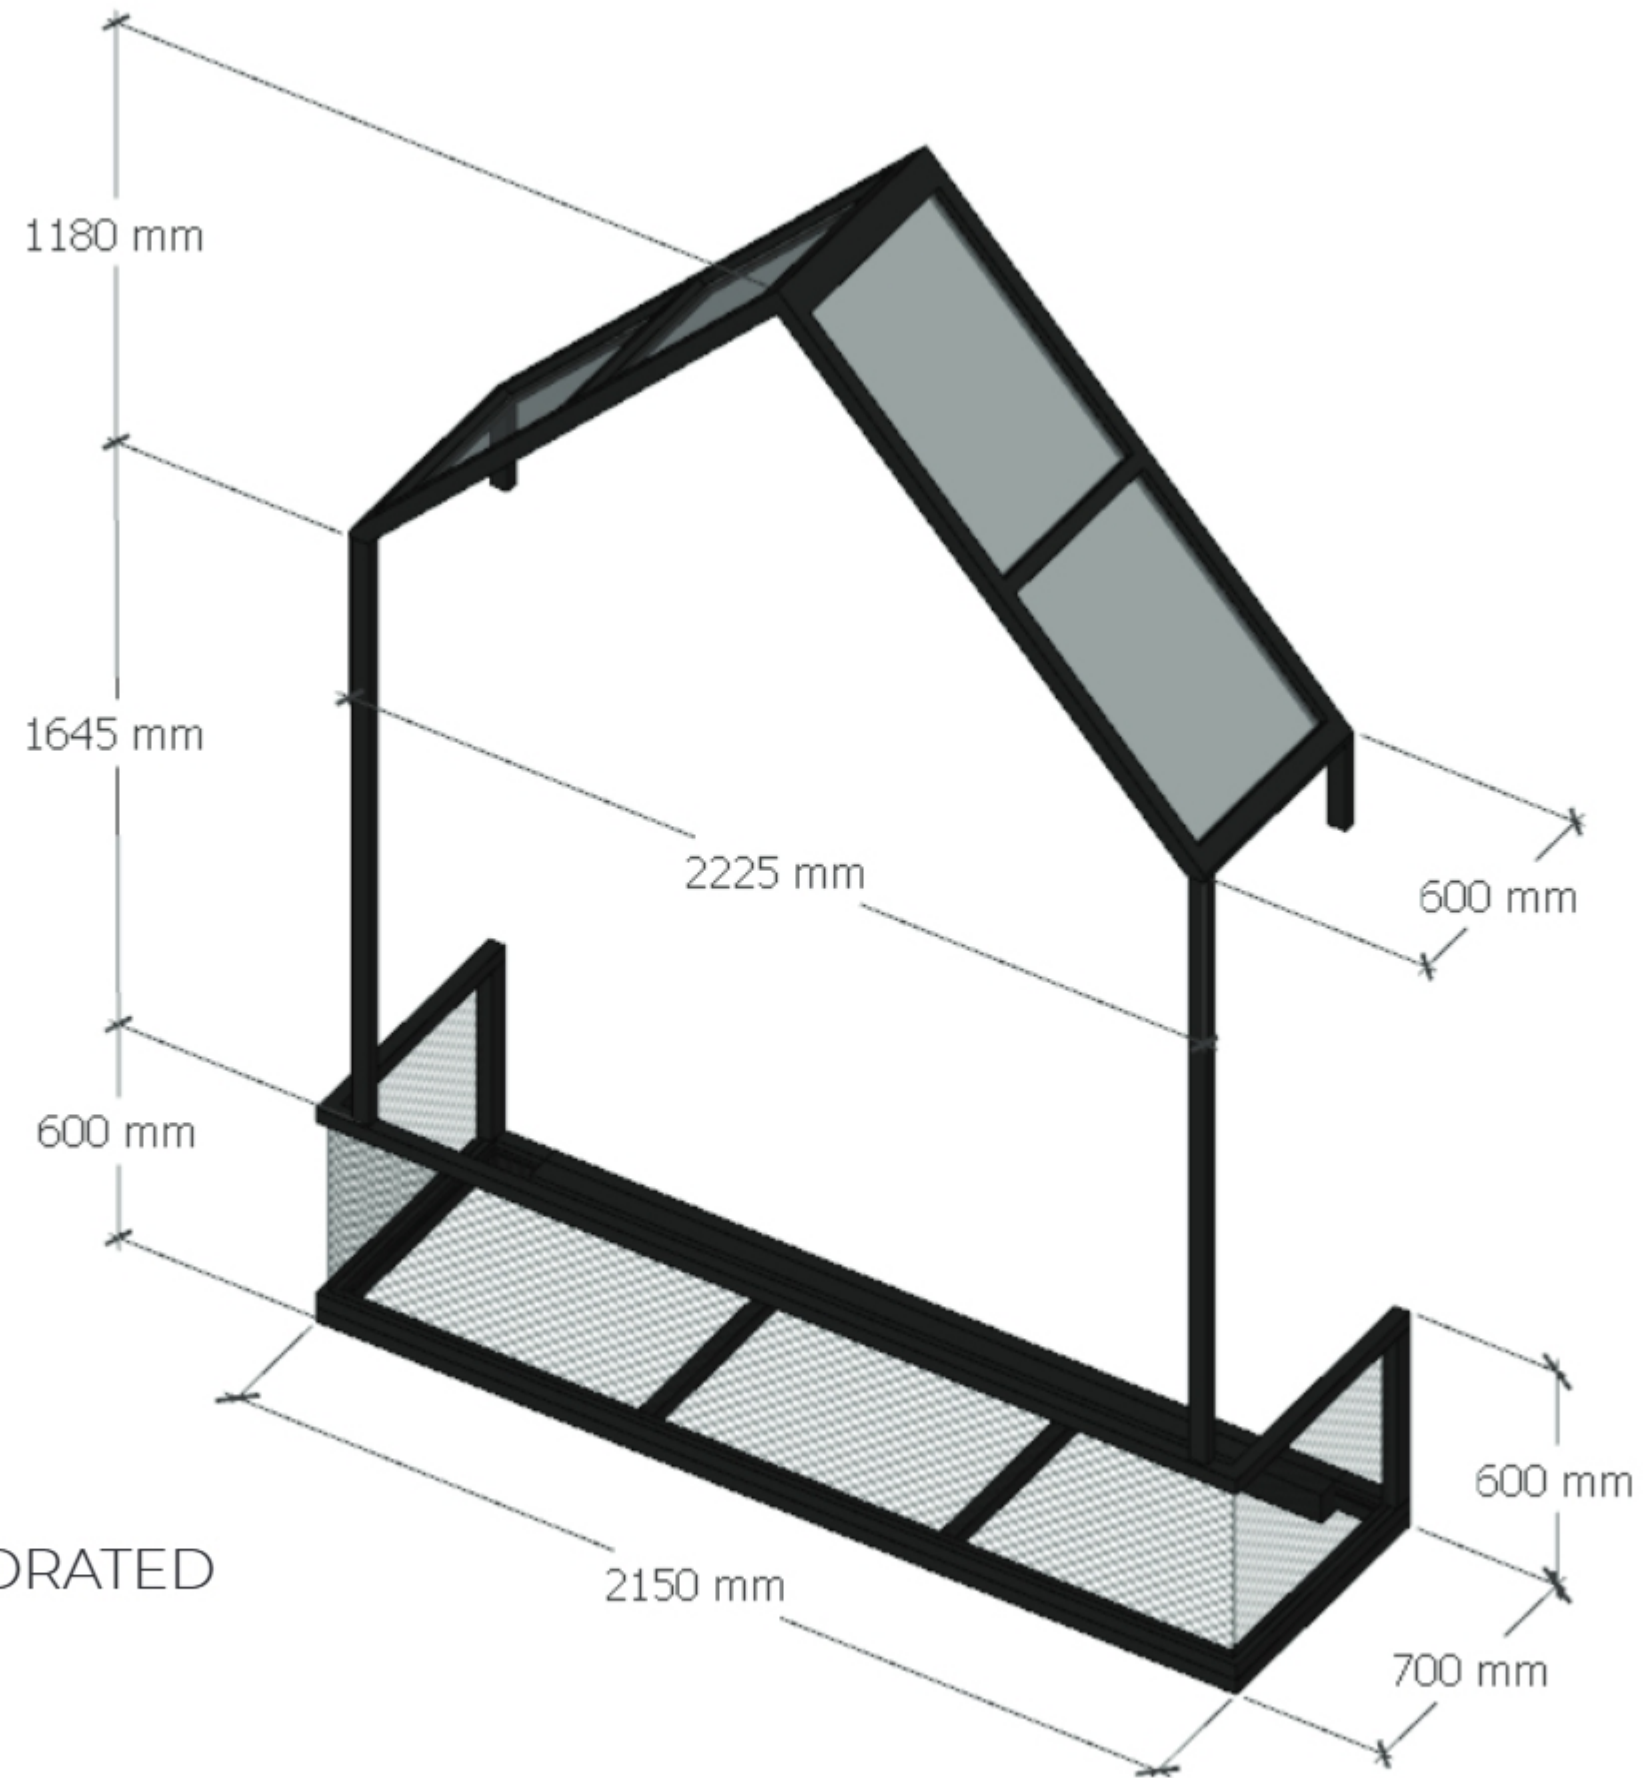

BALKON
ATAP SKYLIGHT
BAWAH METAL PERFORATED